Phase I- Overview

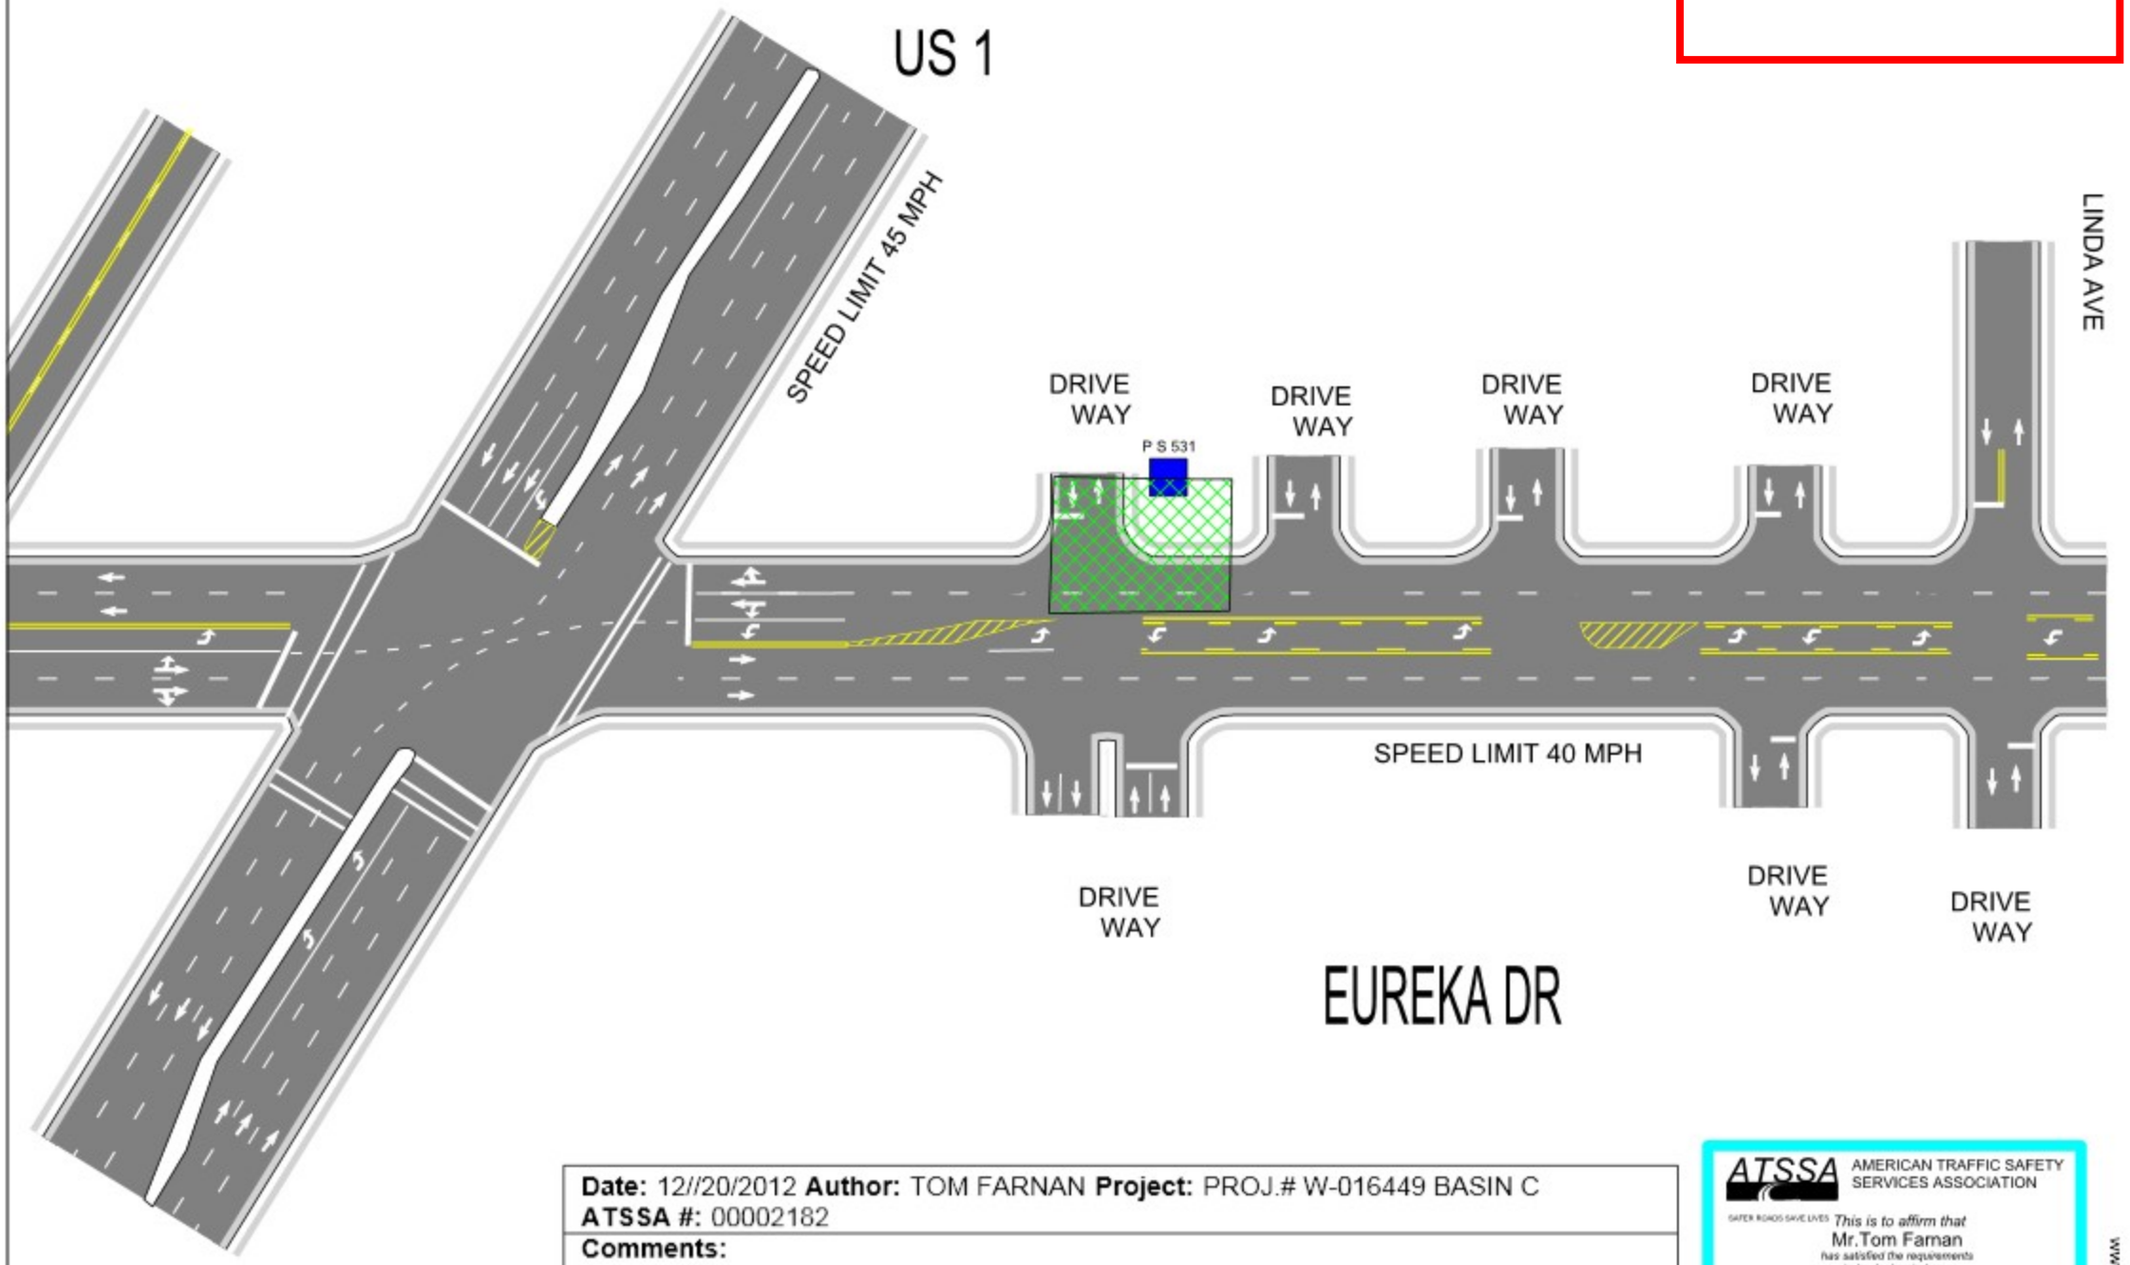

Date: 12//20/2012 **Author:** TOM FARNAN **Project:** PROJ.# W-016449 BASIN C
ATSSA #: 00002182

Comments:

ALL EQUIPMENT TO BE PLACED AND COMPLY WITH FDOT DESIGN STANDARDS INDEX 600 SERIES613,616,660 AND MUTCD.PLAN TO BE SUBMITTED FOR APPROVAL BY GOVERNING AGENCY.NOT TO SCALE.

ATSSA AMERICAN TRAFFIC SAFETY SERVICES ASSOCIATION

SAFER ROADS SAVE LIVES

This is to affirm that

Mr.Tom Farnan

has satisfied the requirements to be designated as a

CERTIFIED TRAFFIC CONTROL SUPERVISOR

Cert # 00002182
Issue Date: 7/13/2009
Expiration Date:6/27/2013

Certification Board

www.invarion.com

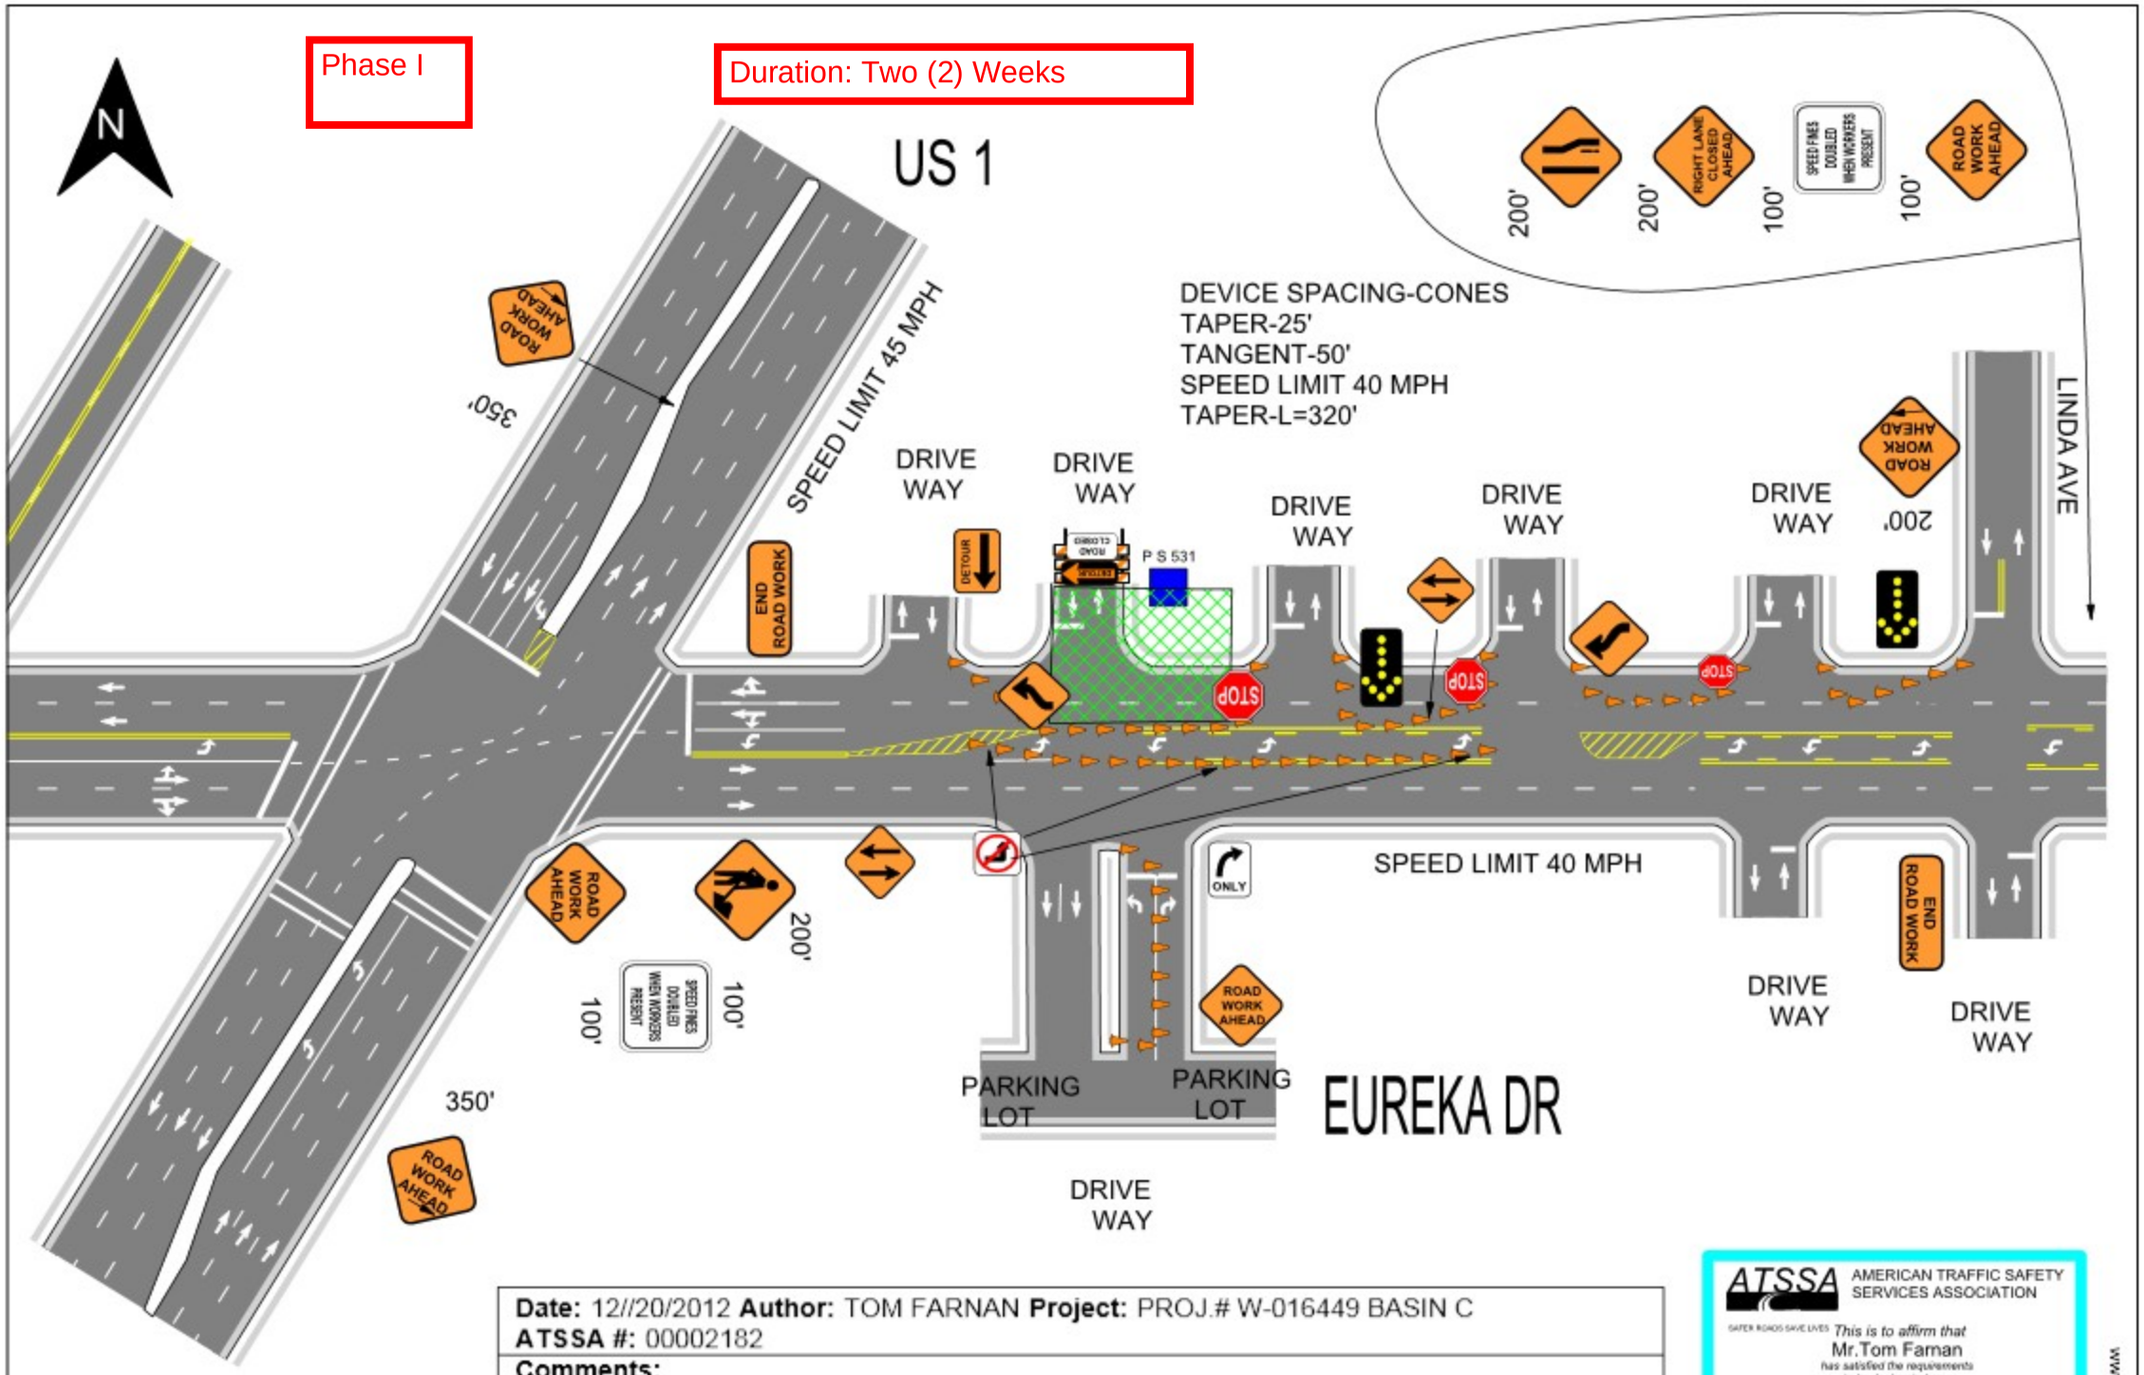

Date: 12//20/2012 **Author:** TOM FARNAN **Project:** PROJ.# W-016449 BASIN C
ATSSA #: 00002182

Comments:

ALL EQUIPMENT TO BE PLACED AND COMPLY WITH FDOT DESIGN STANDARDS INDEX 600 SERIES613,616,618,660 AND MUTCD.PLAN TO BE SUBMITTED FOR APPROVAL BY GOVERNING AGENCY.NOT TO SCALE.

ATSSA AMERICAN TRAFFIC SAFETY SERVICES ASSOCIATION

SAFER ROADS SAVE LIVES *This is to affirm that*

Mr.Tom Farnan

has satisfied the requirements to be designated as a

CERTIFIED TRAFFIC CONTROL SUPERVISOR

Cert # 00002182
Issue Date: 7/13/2009
Expiration Date:6/27/2013

Certification Board

www.invarion.com

Date: 12//20/2012 **Author:** TOM FARNAN **Project:** PROJ.# W-016449 BASIN C
ATSSA #: 00002182

Comments:

ALL EQUIPMENT TO BE PLACED AND COMPLY WITH FDOT DESIGN STANDARDS INDEX 600 SERIES613,616,660 AND MUTCD.PLAN TO BE SUBMITTED FOR APPROVAL BY GOVERNING AGENCY.NOT TO SCALE.

ATSSA AMERICAN TRAFFIC SAFETY SERVICES ASSOCIATION

SAFER ROADS SAVE LIVES This is to affirm that
Mr.Tom Farnan
has satisfied the requirements
to be designated as a
CERTIFIED TRAFFIC CONTROL SUPERVISOR
Cert # 00002182
Issue Date: 7/13/2009
Expiration Date:6/27/2013
Certification Board

Phase II

Duration: Three (3) Weeks

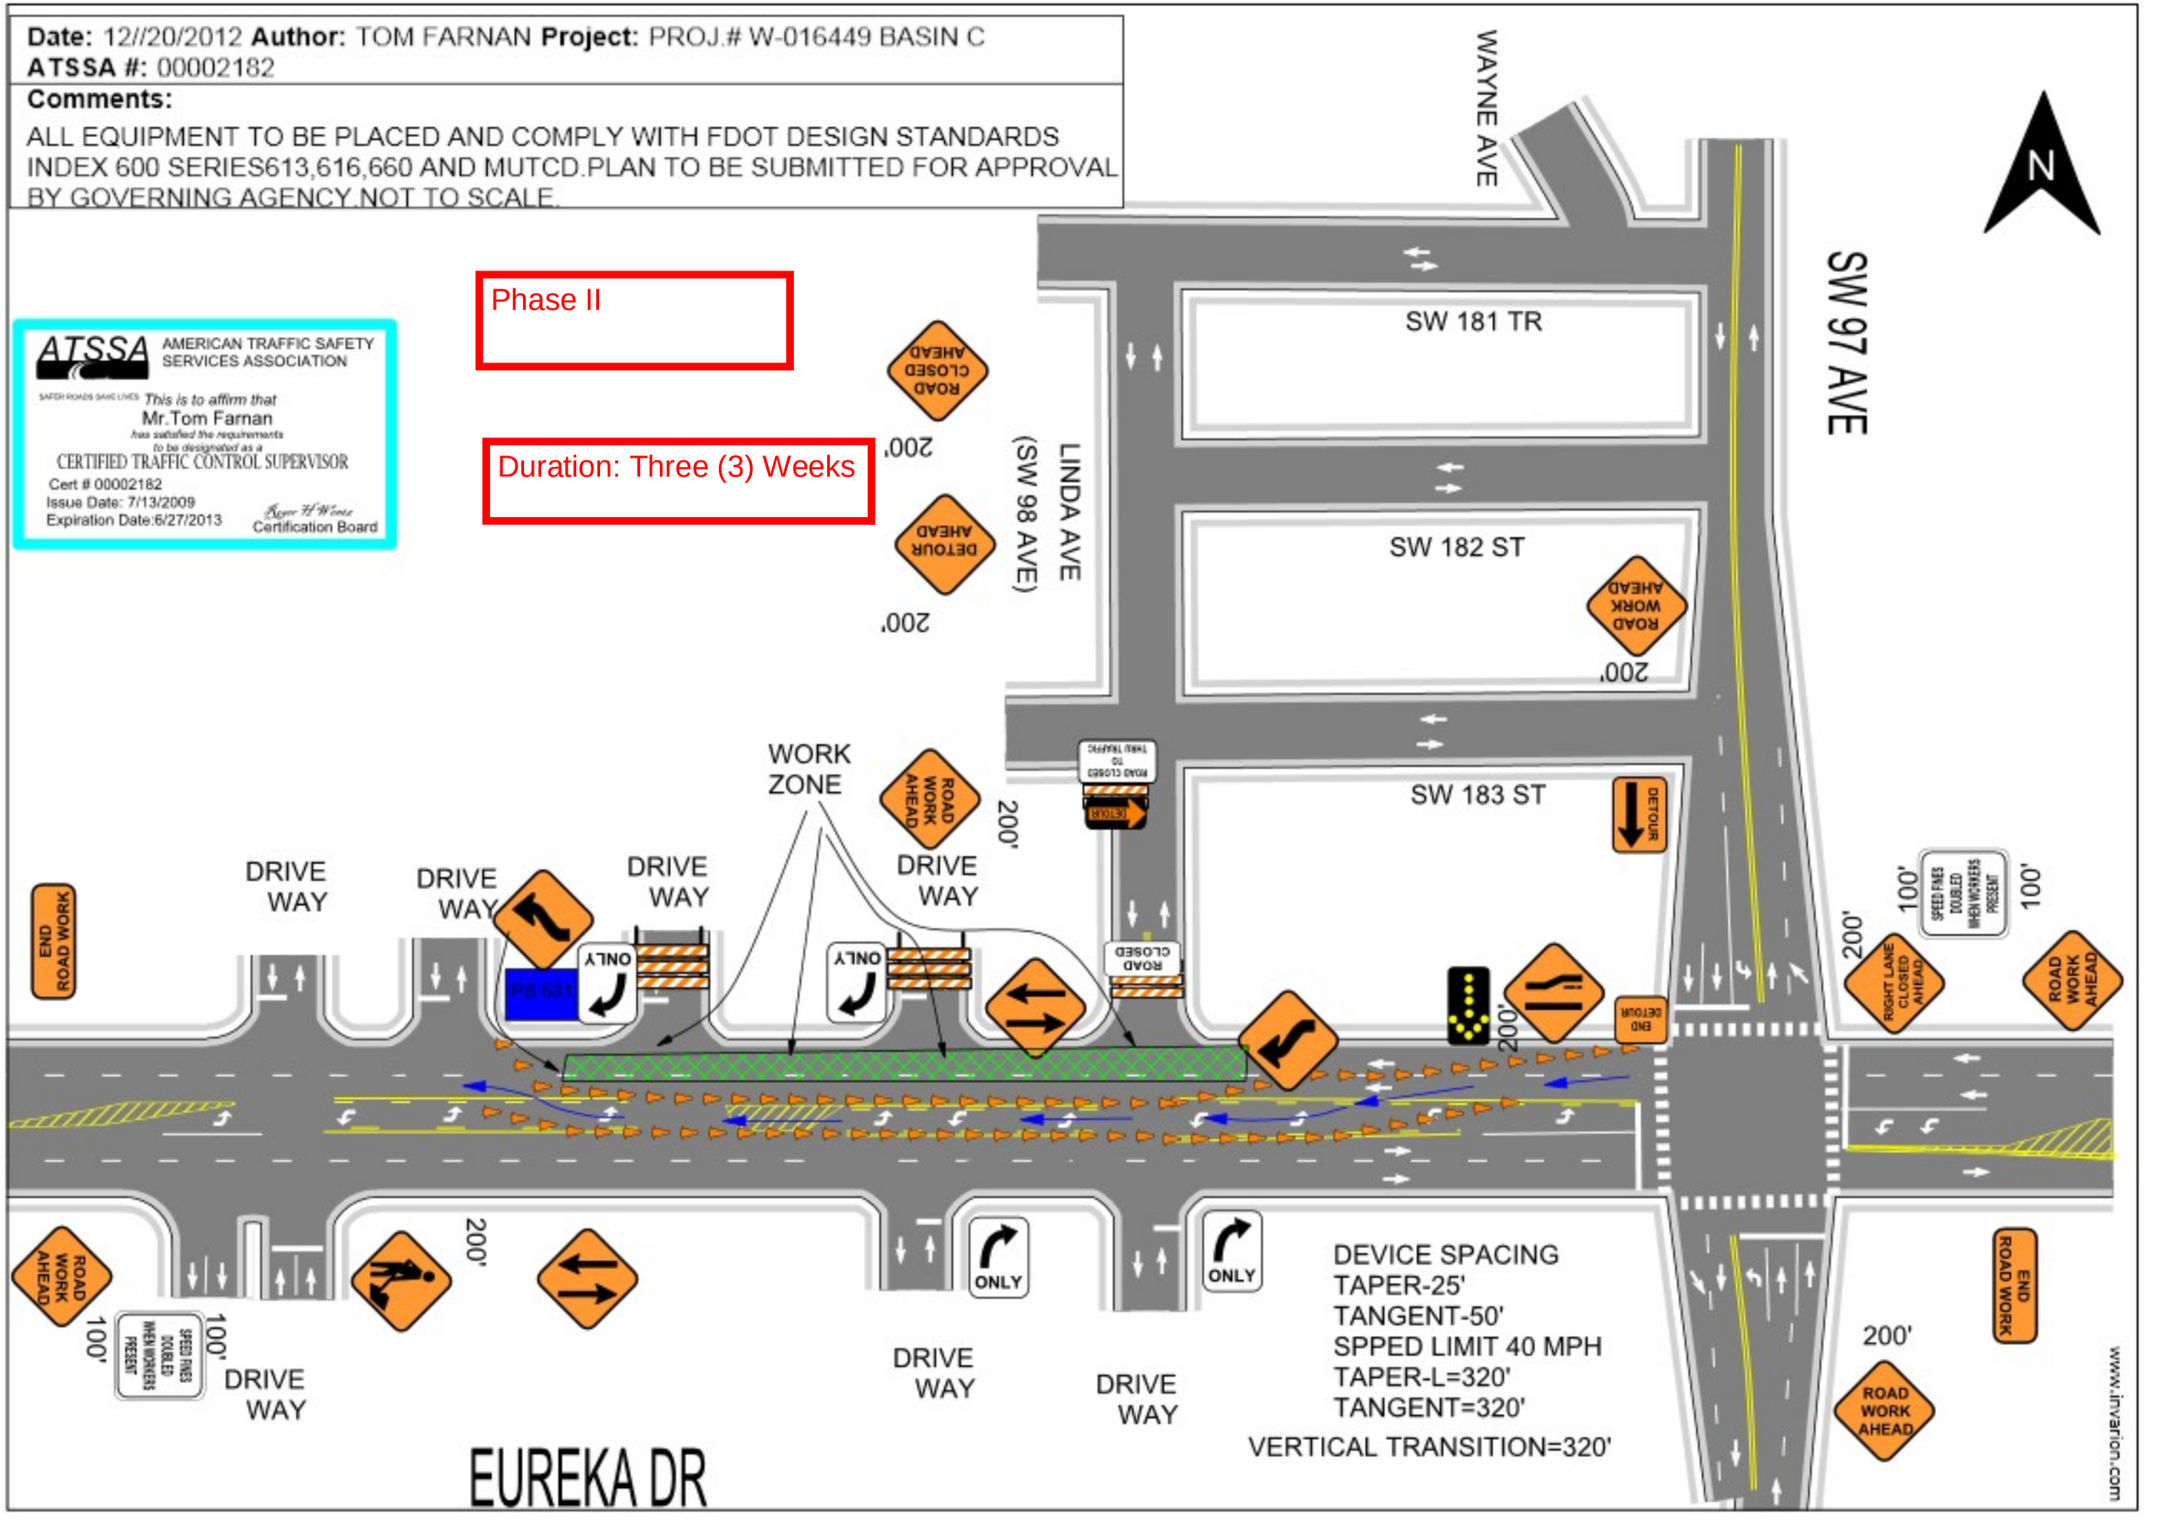

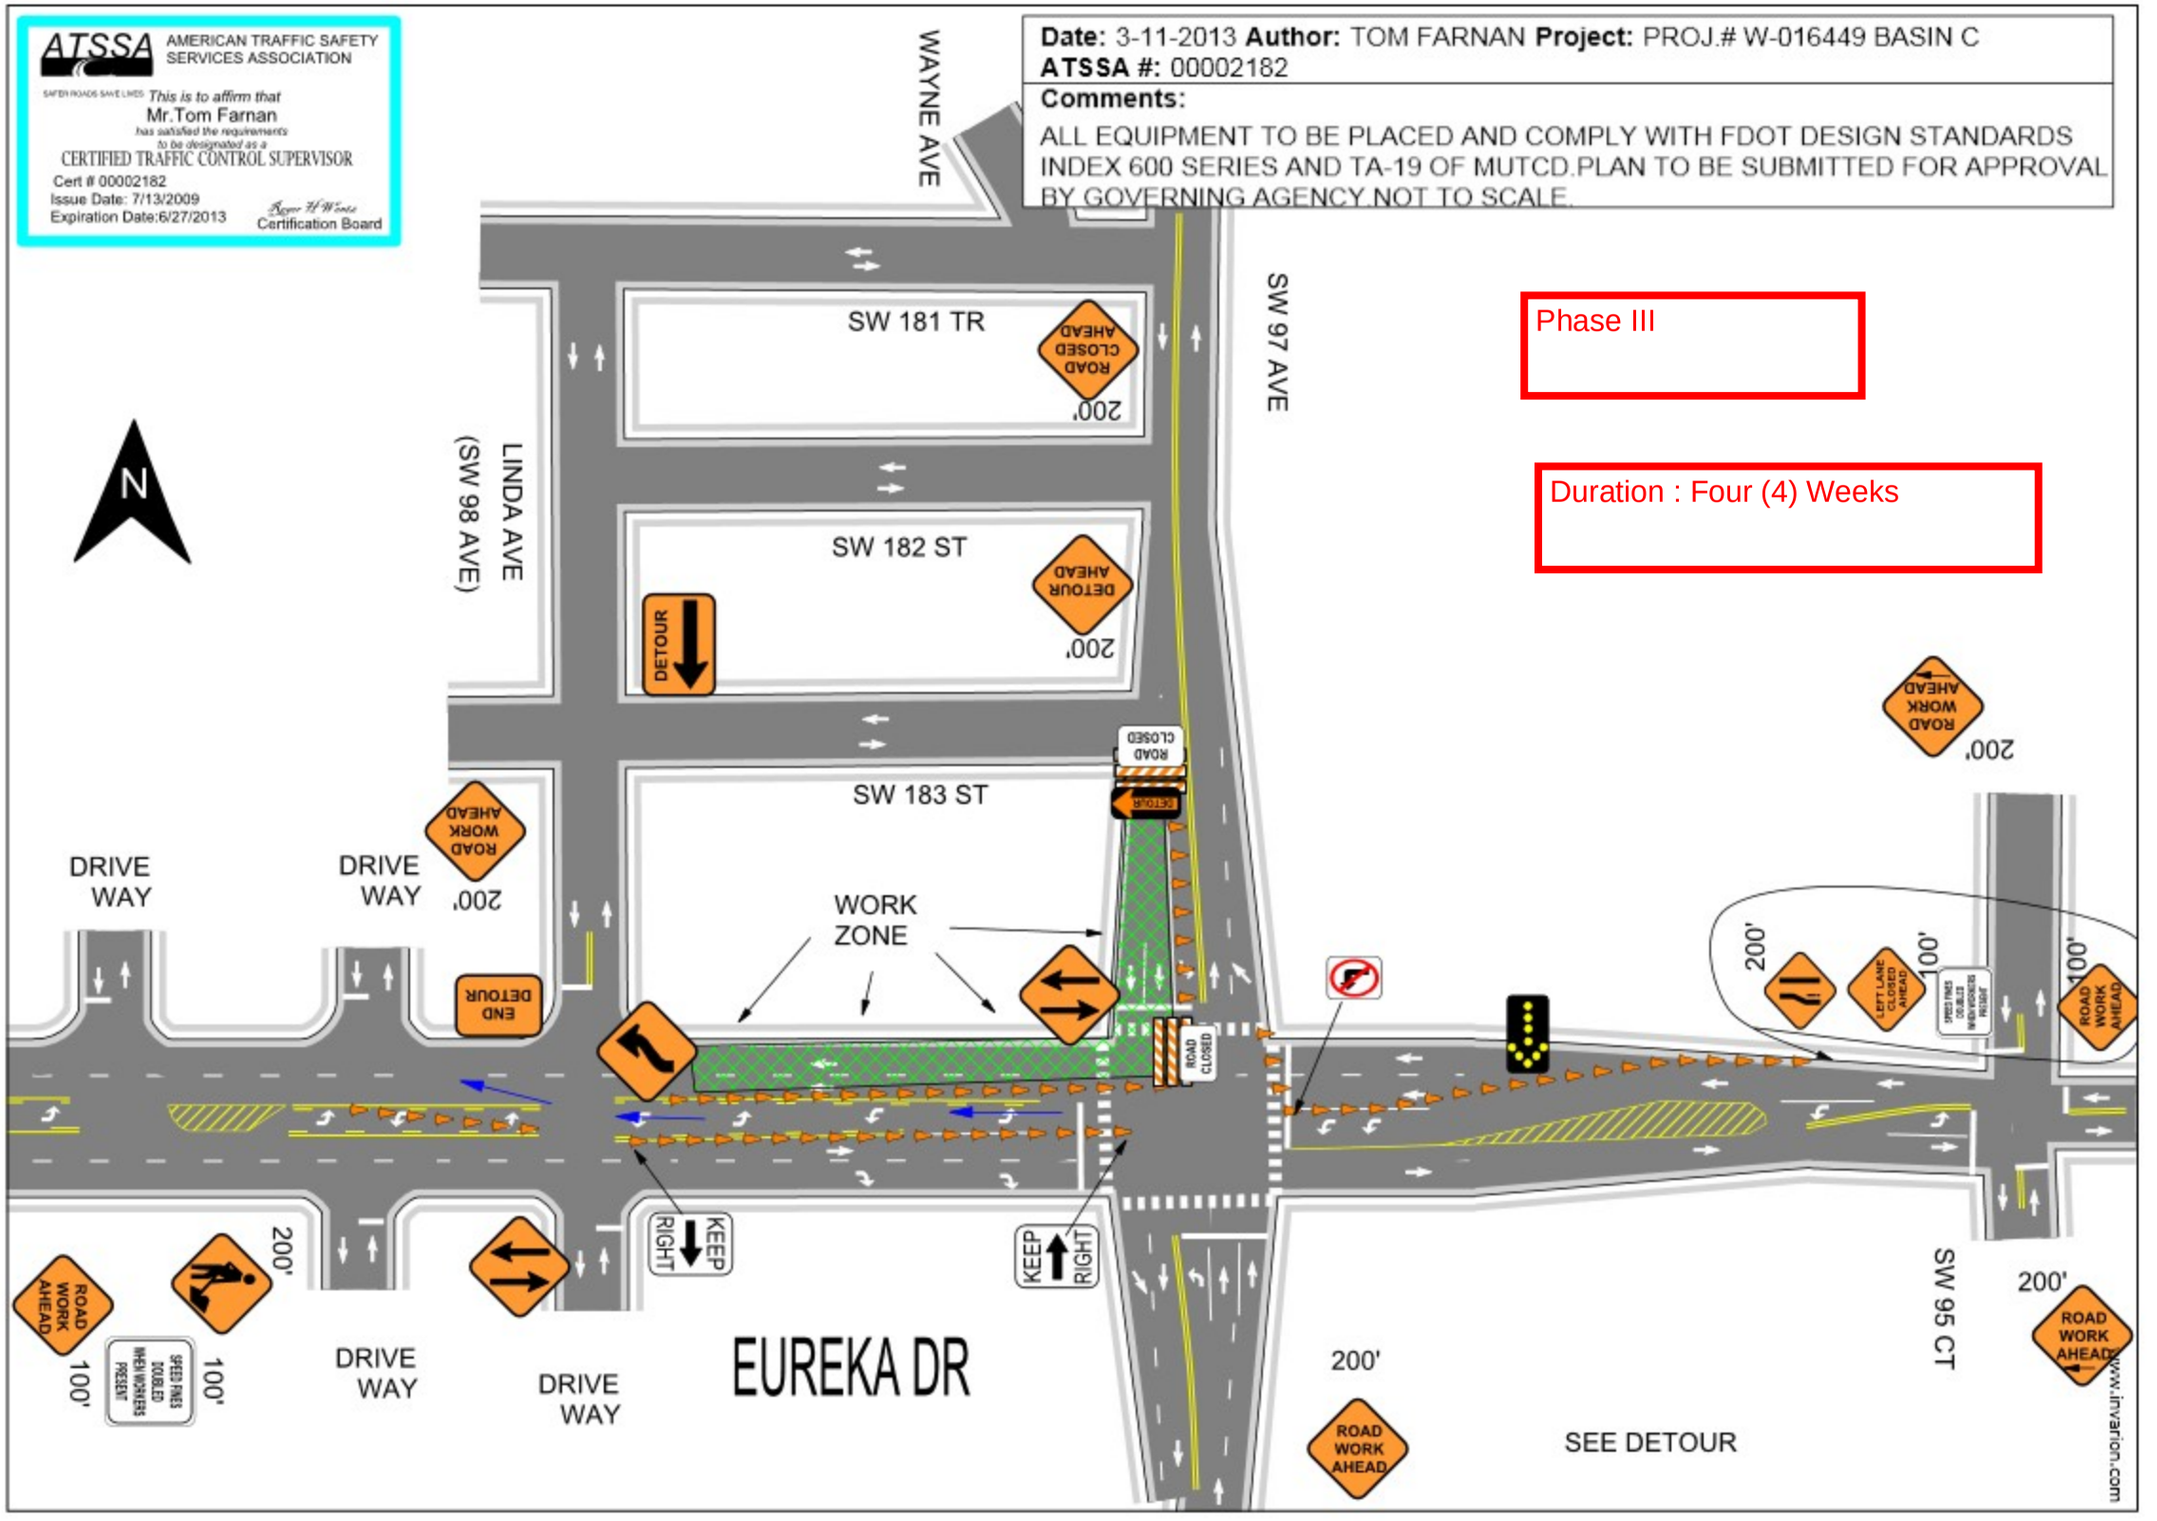
ATSSA
AMERICAN TRAFFIC SAFETY SERVICES ASSOCIATION
SAFER ROADS SAVE LIVES
This is to affirm that
Mr.Tom Farnan
has satisfied the requirements
to be designated as a
CERTIFIED TRAFFIC CONTROL SUPERVISOR
Cert # 00002182
Issue Date: 7/13/2009
Expiration Date:6/27/2013
Certification Board
Date: 3-11-2013 Author: TOM FARNAN Project: PROJ.# W-016449 BASIN C
ATSSA #: 00002182
Comments:
ALL EQUIPMENT TO BE PLACED AND COMPLY WITH FDOT DESIGN STANDARDS INDEX 600 SERIES AND TA-19 OF MUTCD.PLAN TO BE SUBMITTED FOR APPROVAL BY GOVERNING AGENCY.NOT TO SCALE.
Phase III
Duration : Four (4) Weeks
N
WAYNE AVE
SW 97 AVE
LINDA AVE
(SW 98 AVE)
SW 181 TR
SW 182 ST
SW 183 ST
SW 95 CT
EUREKA DR
ROAD CLOSED AHEAD
200'
DETOUR
ROAD WORK AHEAD
DRIVE WAY
END DETOUR
WORK ZONE
ROAD CLOSED
KEEP RIGHT
LEFT LANE CLOSED AHEAD
100'
SPEED FINES DOUBLED WHEN WORKERS PRESENT
SEE DETOUR
www.invarion.com

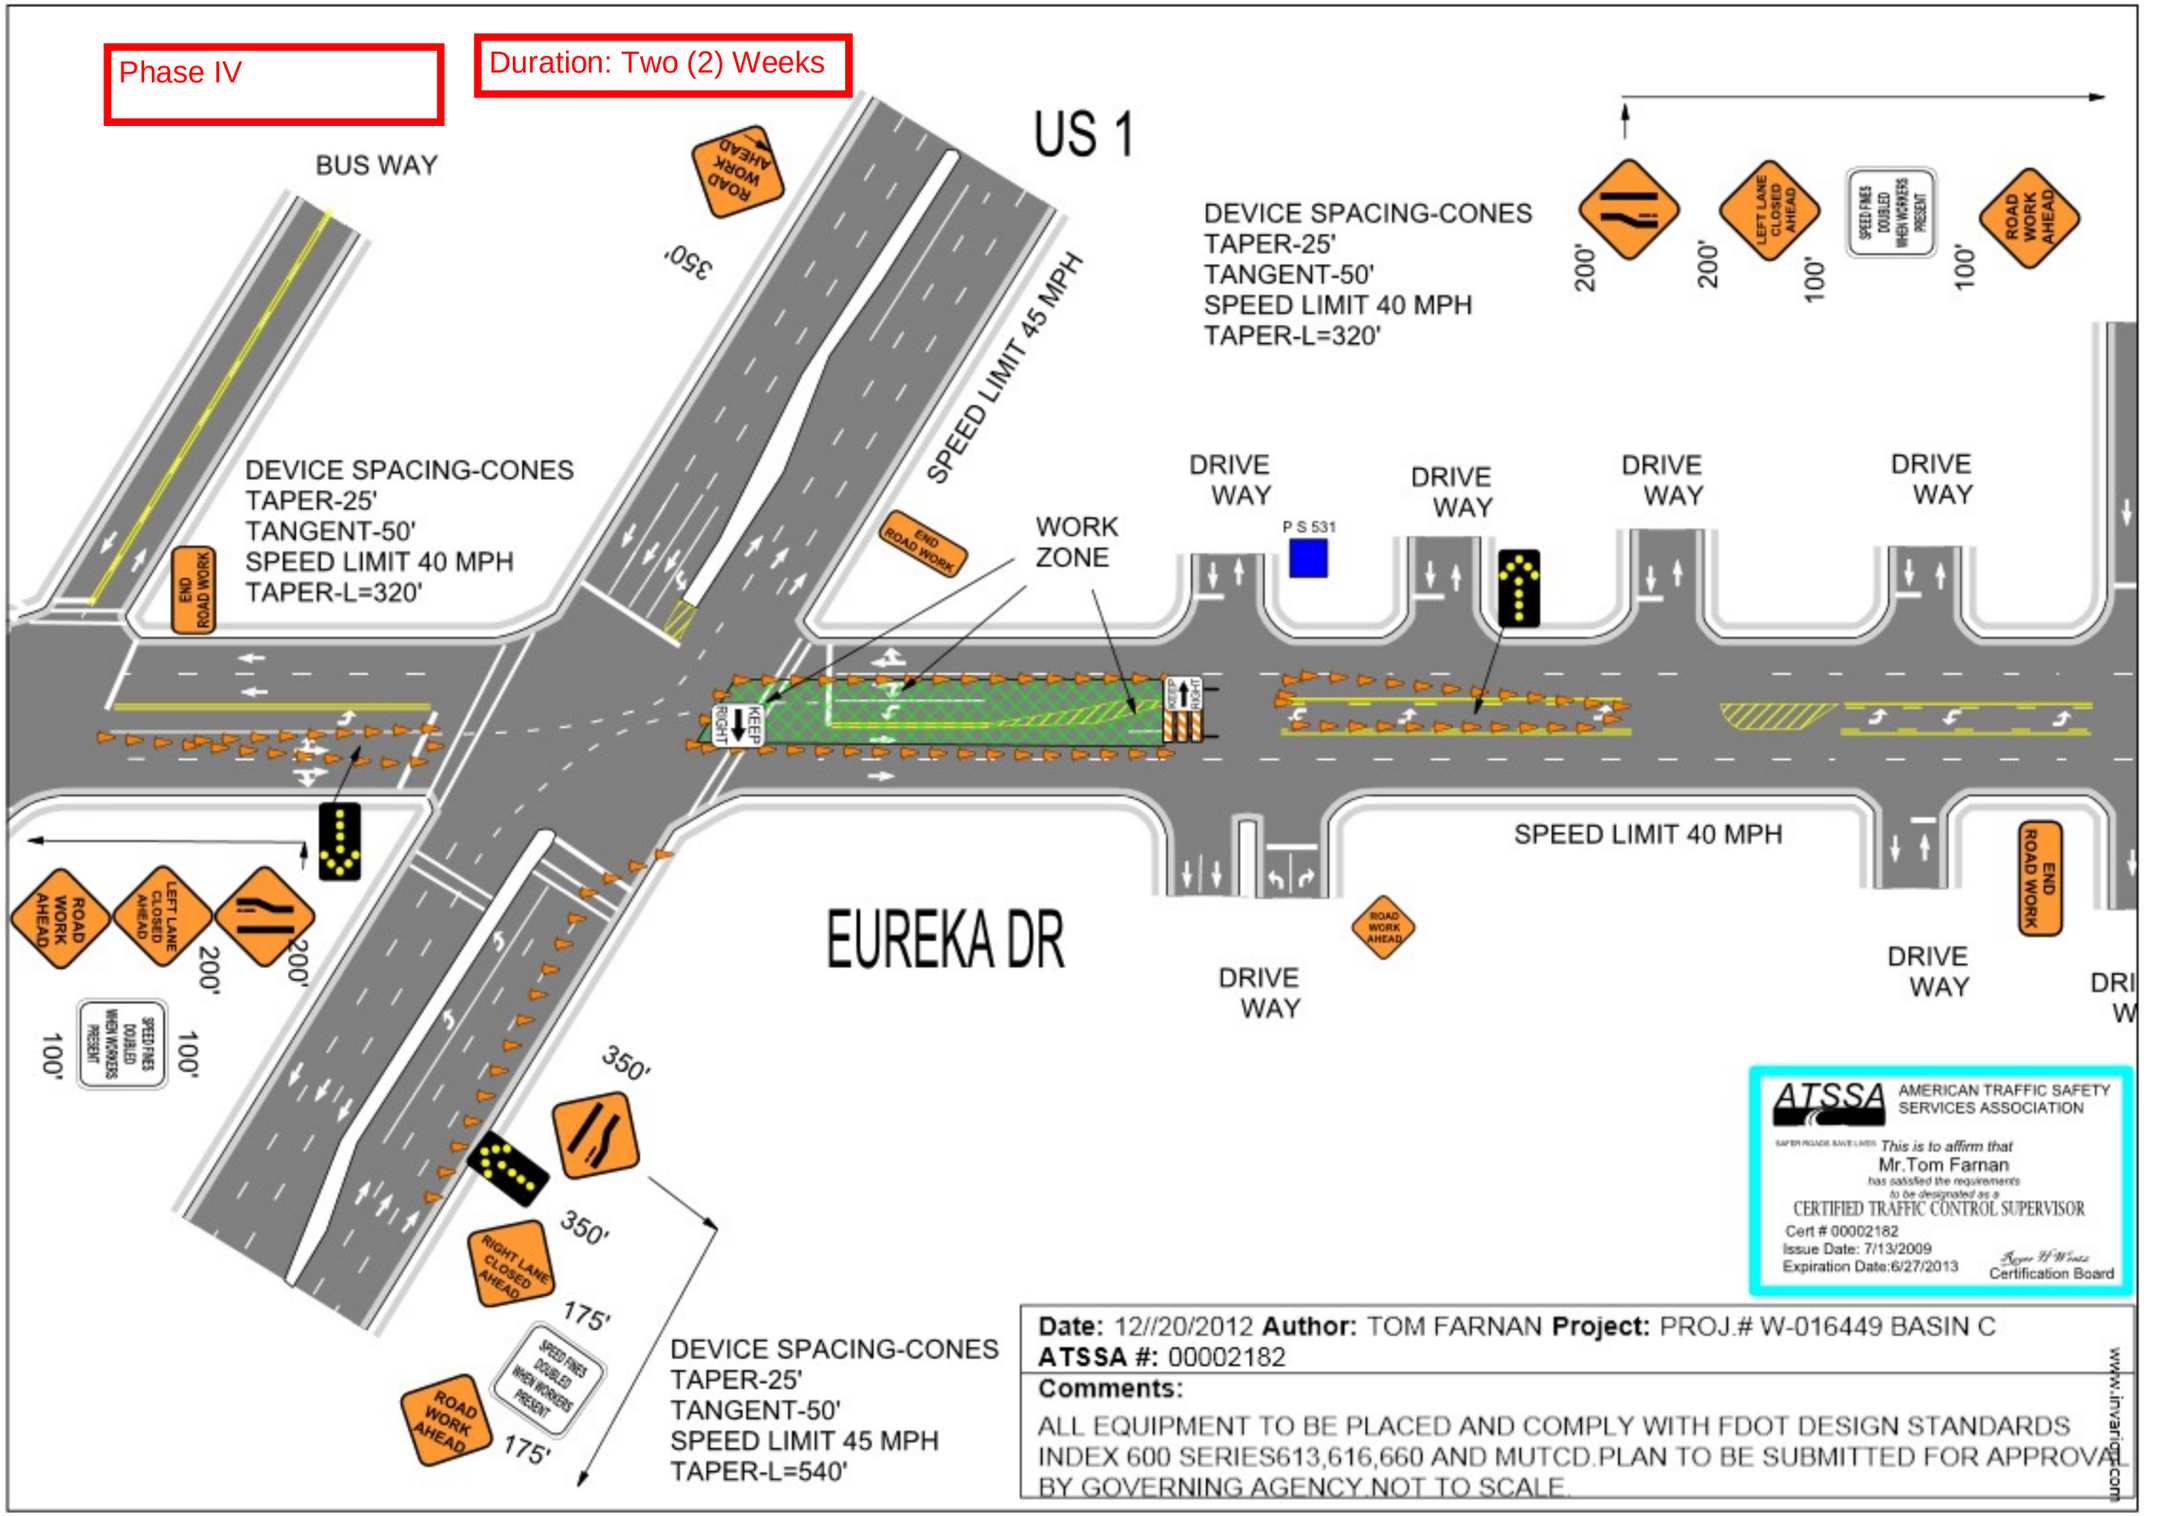
Phase IV
Duration: Two (2) Weeks
US 1
BUS WAY
ROAD WORK AHEAD
350'
SPEED LIMIT 45 MPH
DEVICE SPACING-CONES
TAPER-25'
TANGENT-50'
SPEED LIMIT 40 MPH
TAPER-L=320'
200'
200'
100'
100'
ROAD WORK AHEAD
LEFT LANE CLOSED AHEAD
SPEED FINES DOUBLED WHEN WORKERS PRESENT
DEVICE SPACING-CONES
TAPER-25'
TANGENT-50'
SPEED LIMIT 40 MPH
TAPER-L=320'
END ROAD WORK
END ROAD WORK
WORK ZONE
KEEP RIGHT
DRIVE WAY
DRIVE WAY
DRIVE WAY
DRIVE WAY
P S 531
SPEED LIMIT 40 MPH
EUREKA DR
ROAD WORK AHEAD
DRIVE WAY
DRIVE WAY
END ROAD WORK
350'
350'
175'
175'
RIGHT LANE CLOSED AHEAD
ROAD WORK AHEAD
SPEED FINES DOUBLED WHEN WORKERS PRESENT
DEVICE SPACING-CONES
TAPER-25'
TANGENT-50'
SPEED LIMIT 45 MPH
TAPER-L=540'
ATSSA
AMERICAN TRAFFIC SAFETY SERVICES ASSOCIATION
This is to affirm that
Mr.Tom Farnan
has satisfied the requirements
to be designated as a
CERTIFIED TRAFFIC CONTROL SUPERVISOR
Cert # 00002182
Issue Date: 7/13/2009
Expiration Date:6/27/2013
Certification Board
Date: 12//20/2012 Author: TOM FARNAN Project: PROJ.# W-016449 BASIN C
ATSSA #: 00002182
Comments:
ALL EQUIPMENT TO BE PLACED AND COMPLY WITH FDOT DESIGN STANDARDS INDEX 600 SERIES613,616,660 AND MUTCD.PLAN TO BE SUBMITTED FOR APPROVAL BY GOVERNING AGENCY.NOT TO SCALE.
www.invariant.com

Duration: Two (2) Weeks

Phase V

Date: 12//20/2012 **Author:** TOM FARNAN **Project:** PROJ.# W-016449 BASIN C
ATSSA #: 00002182

Comments:

ALL EQUIPMENT TO BE PLACED AND COMPLY WITH FDOT DESIGN STANDARDS INDEX 600 SERIES613,616,618,660 AND MUTCD.PLAN TO BE SUBMITTED FOR APPROVAL BY GOVERNING AGENCY.NOT TO SCALE.

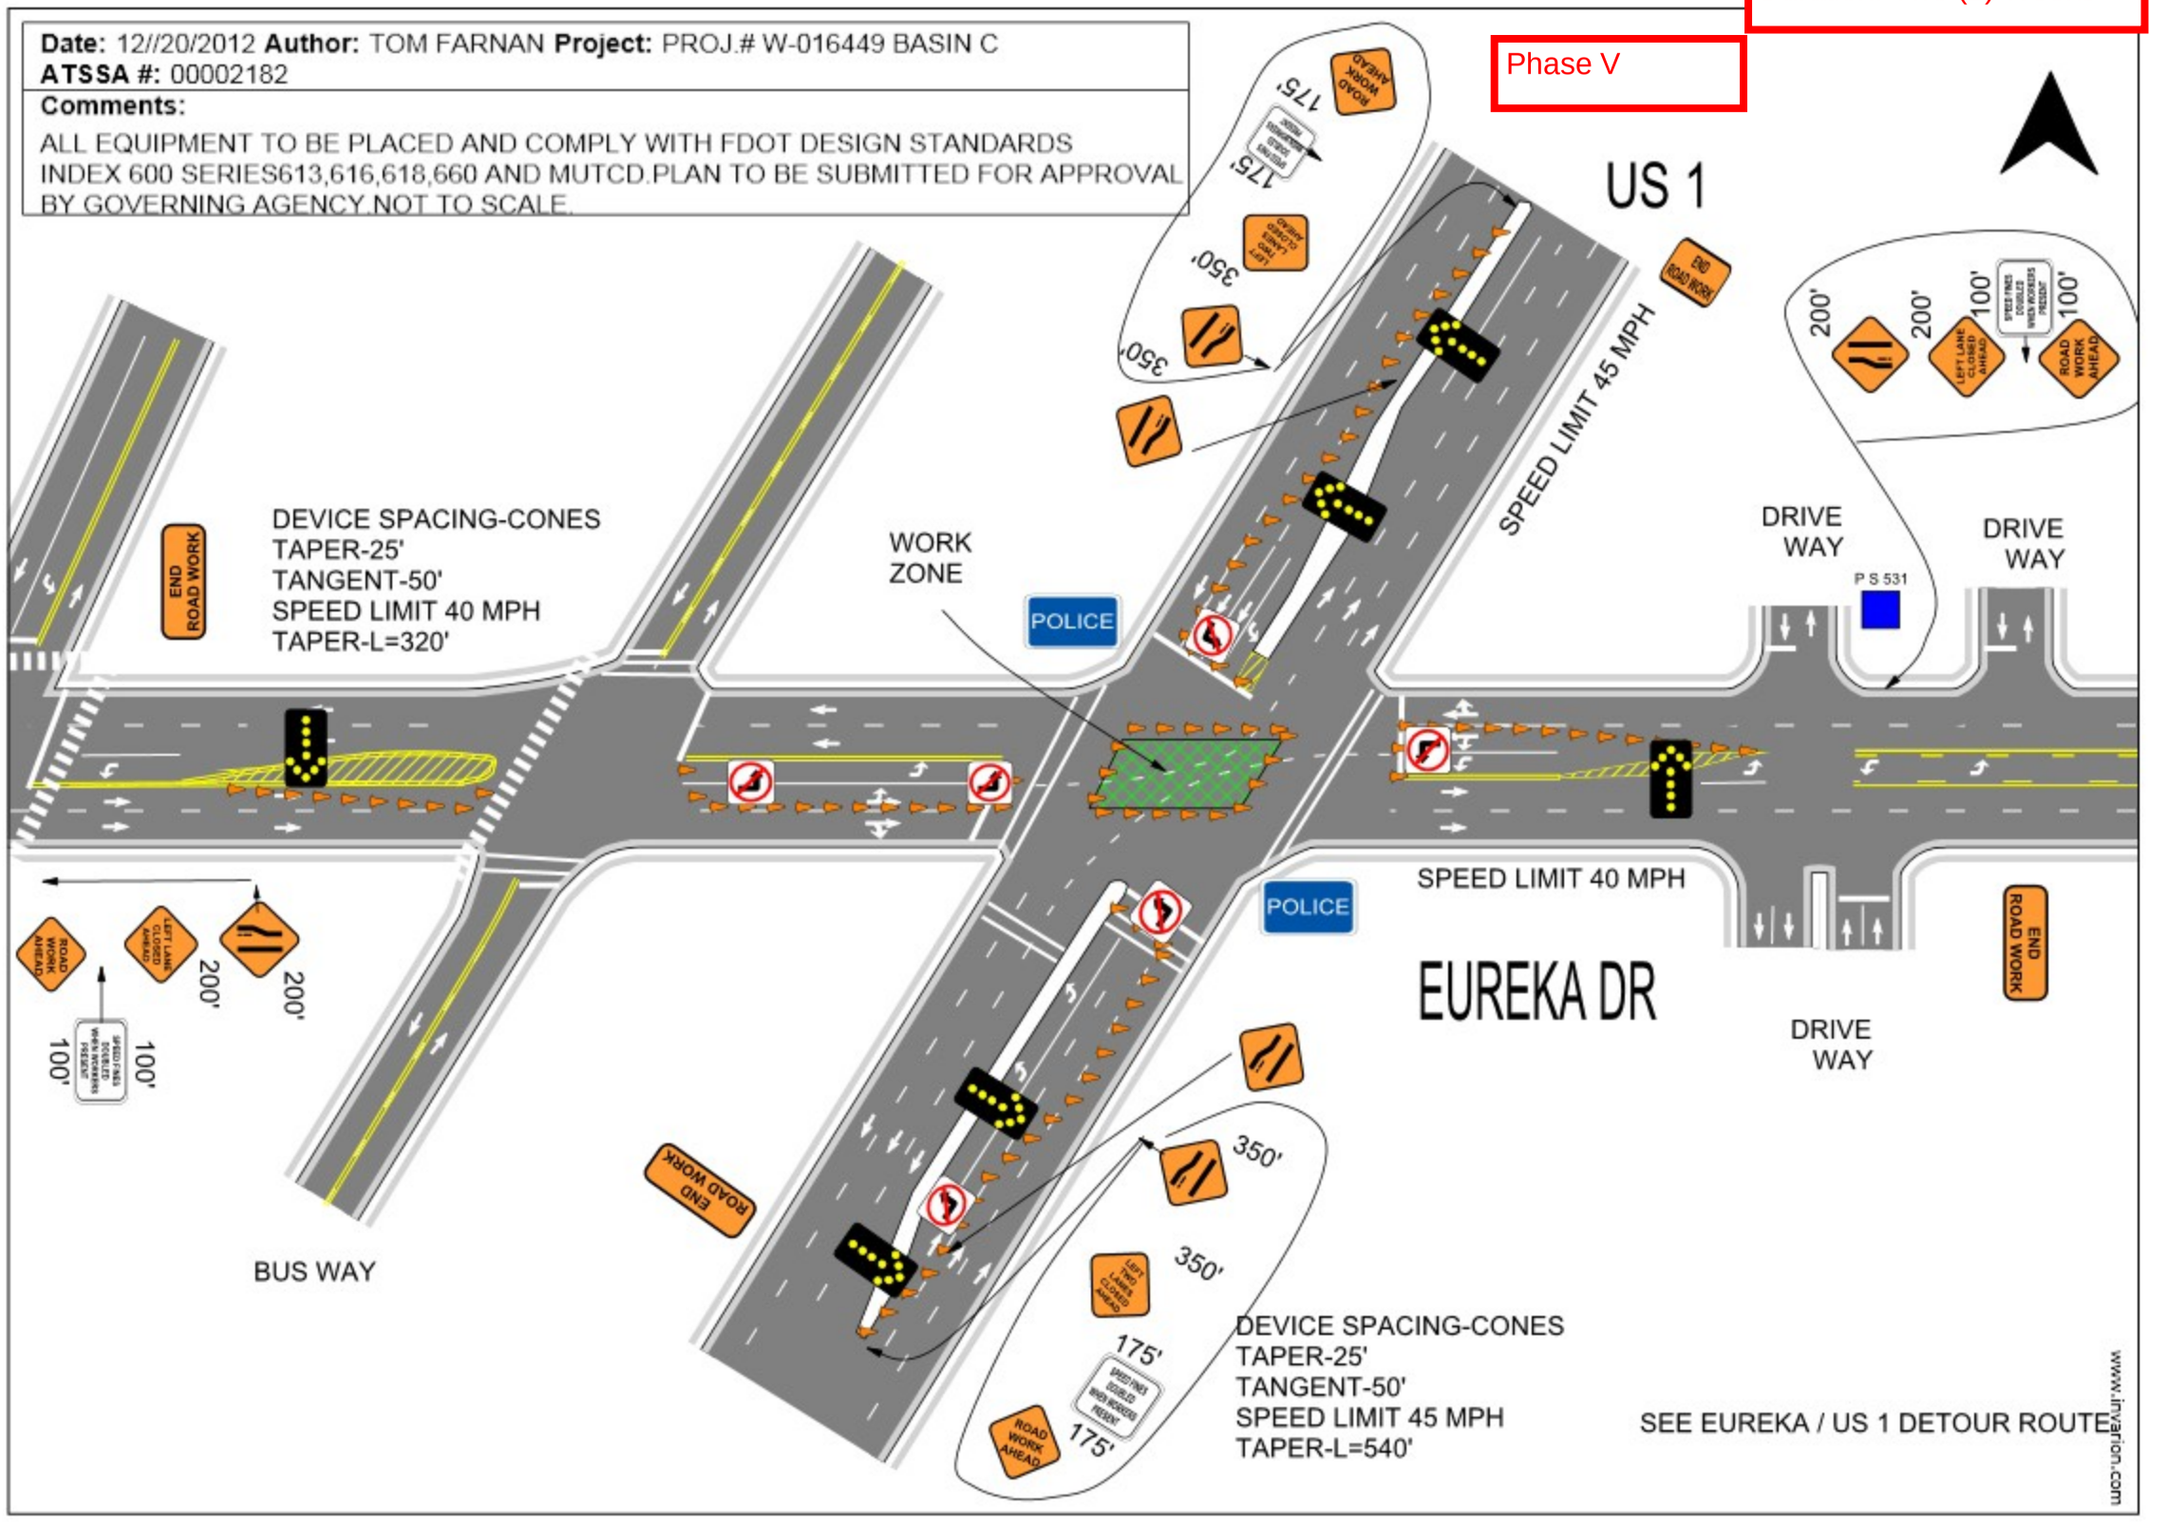

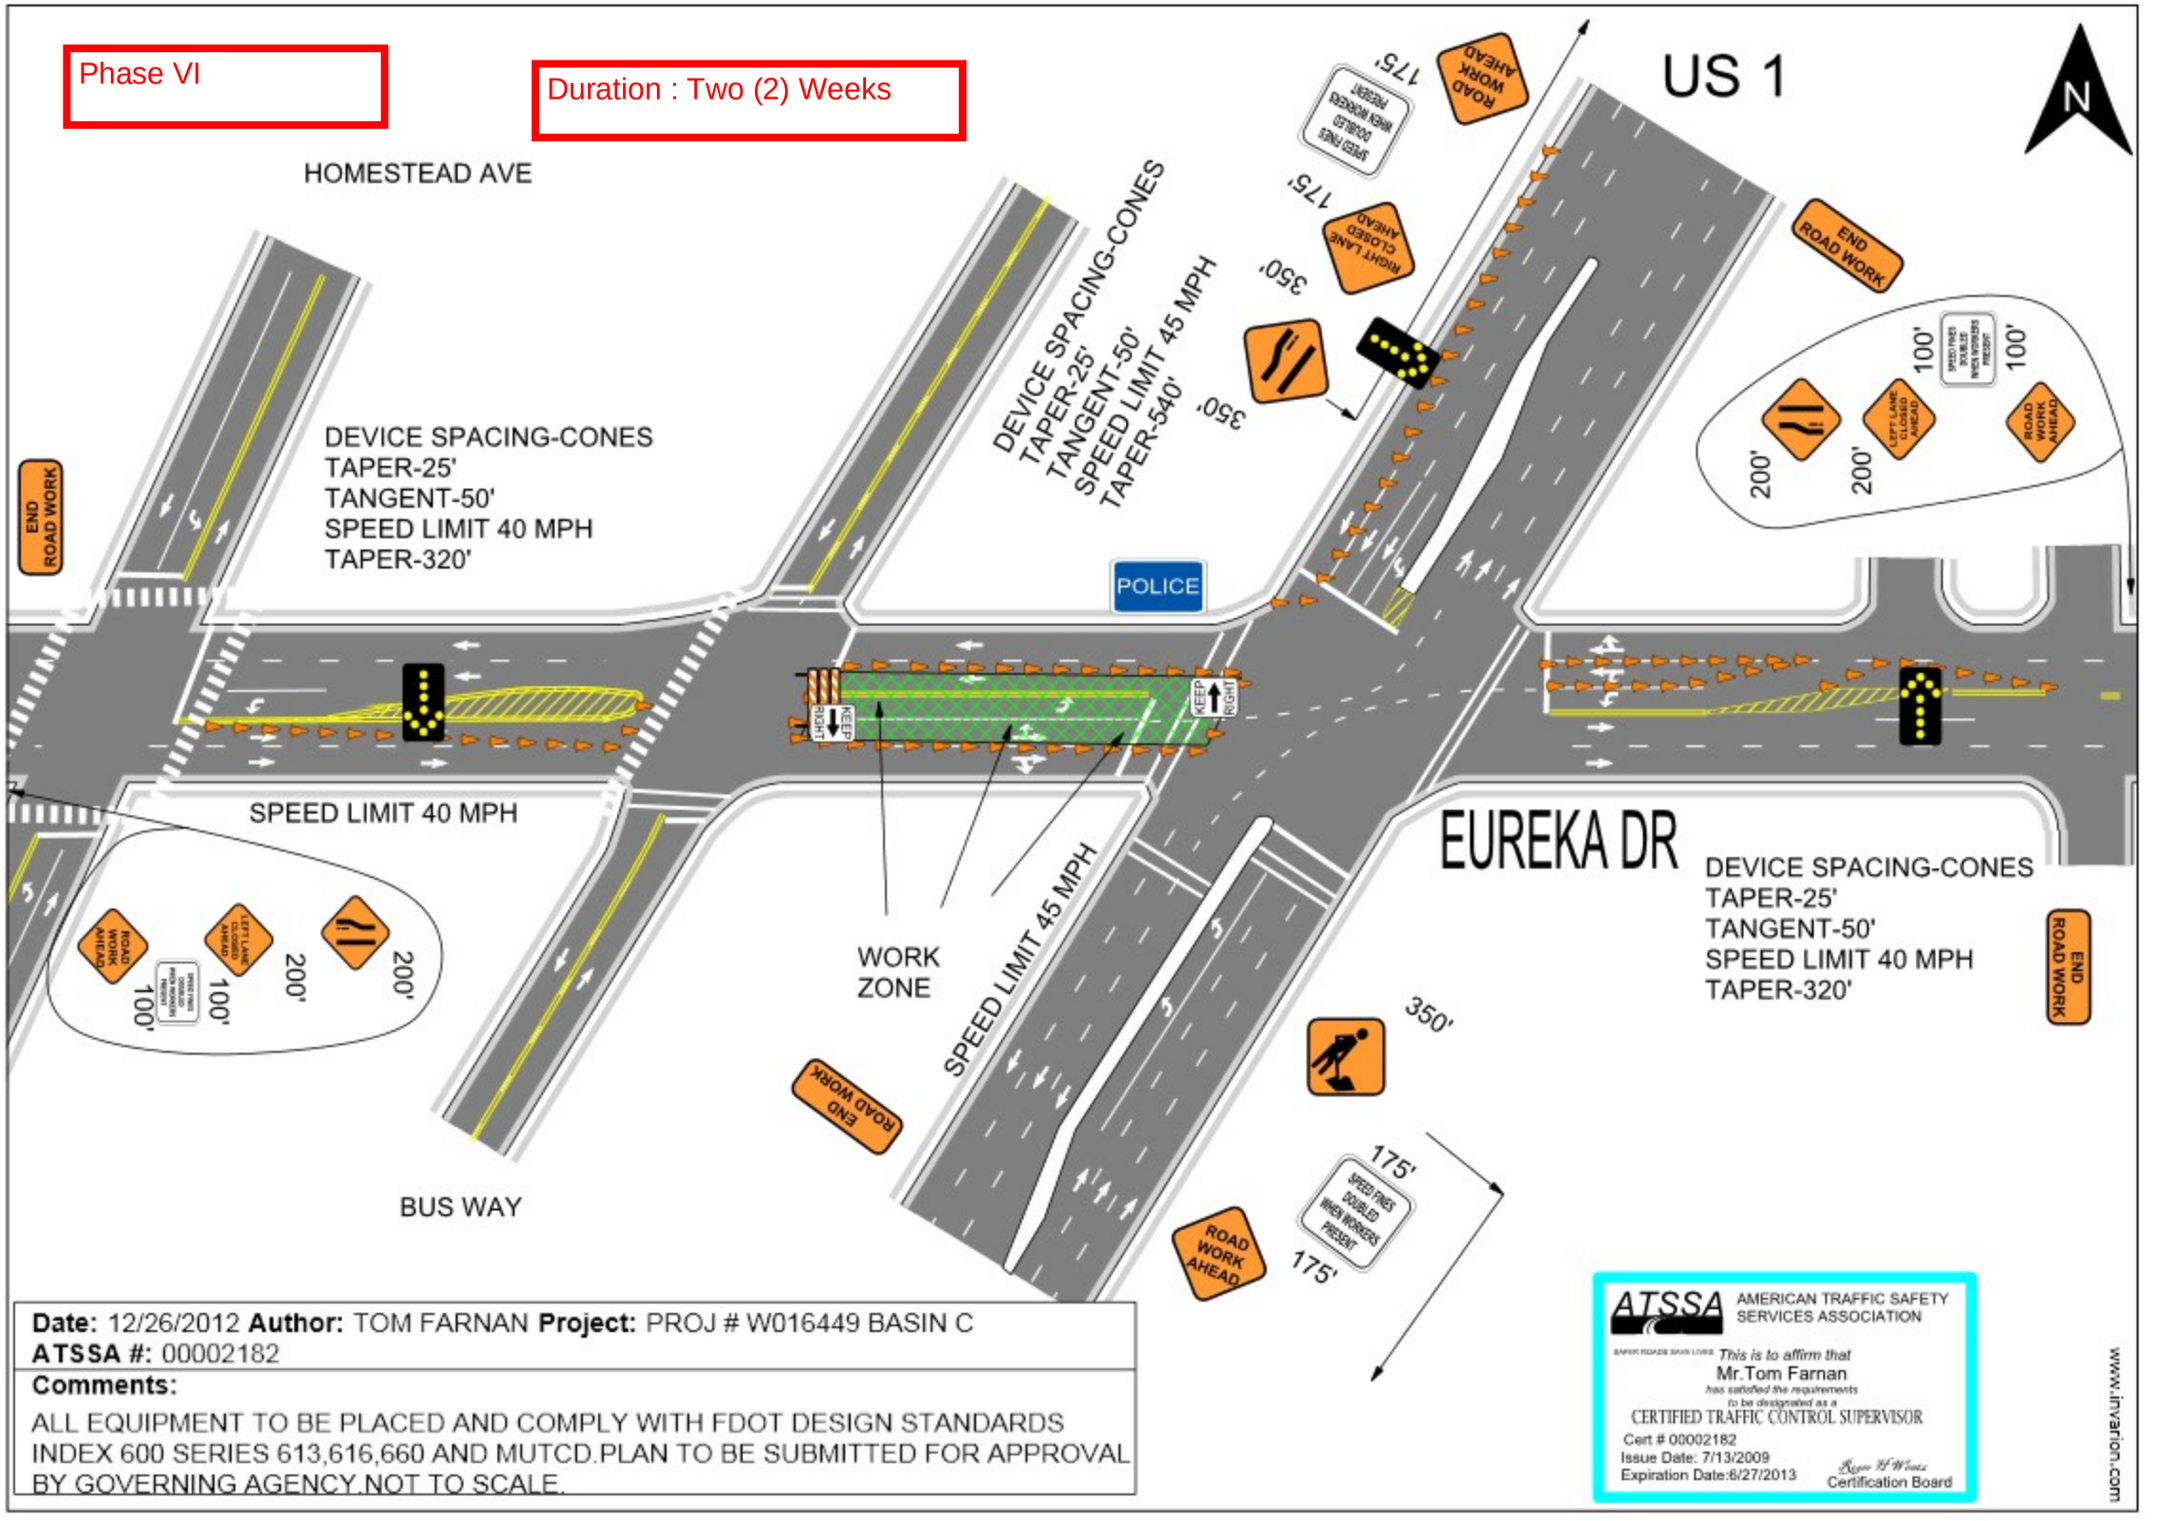

Date: 12/26/2012 **Author:** TOM FARNAN **Project:** PROJ # W016449 BASIN C
ATSSA #: 00002182

Comments:

ALL EQUIPMENT TO BE PLACED AND COMPLY WITH FDOT DESIGN STANDARDS INDEX 600 SERIES 613,616,660 AND MUTCD.PLAN TO BE SUBMITTED FOR APPROVAL BY GOVERNING AGENCY.NOT TO SCALE.

ATSSA AMERICAN TRAFFIC SAFETY SERVICES ASSOCIATION

This is to affirm that
Mr.Tom Farnan
has satisfied the requirements
to be designated as a
CERTIFIED TRAFFIC CONTROL SUPERVISOR
Cert # 00002182
Issue Date: 7/13/2009
Expiration Date:6/27/2013
Certification Board

www.invarion.com

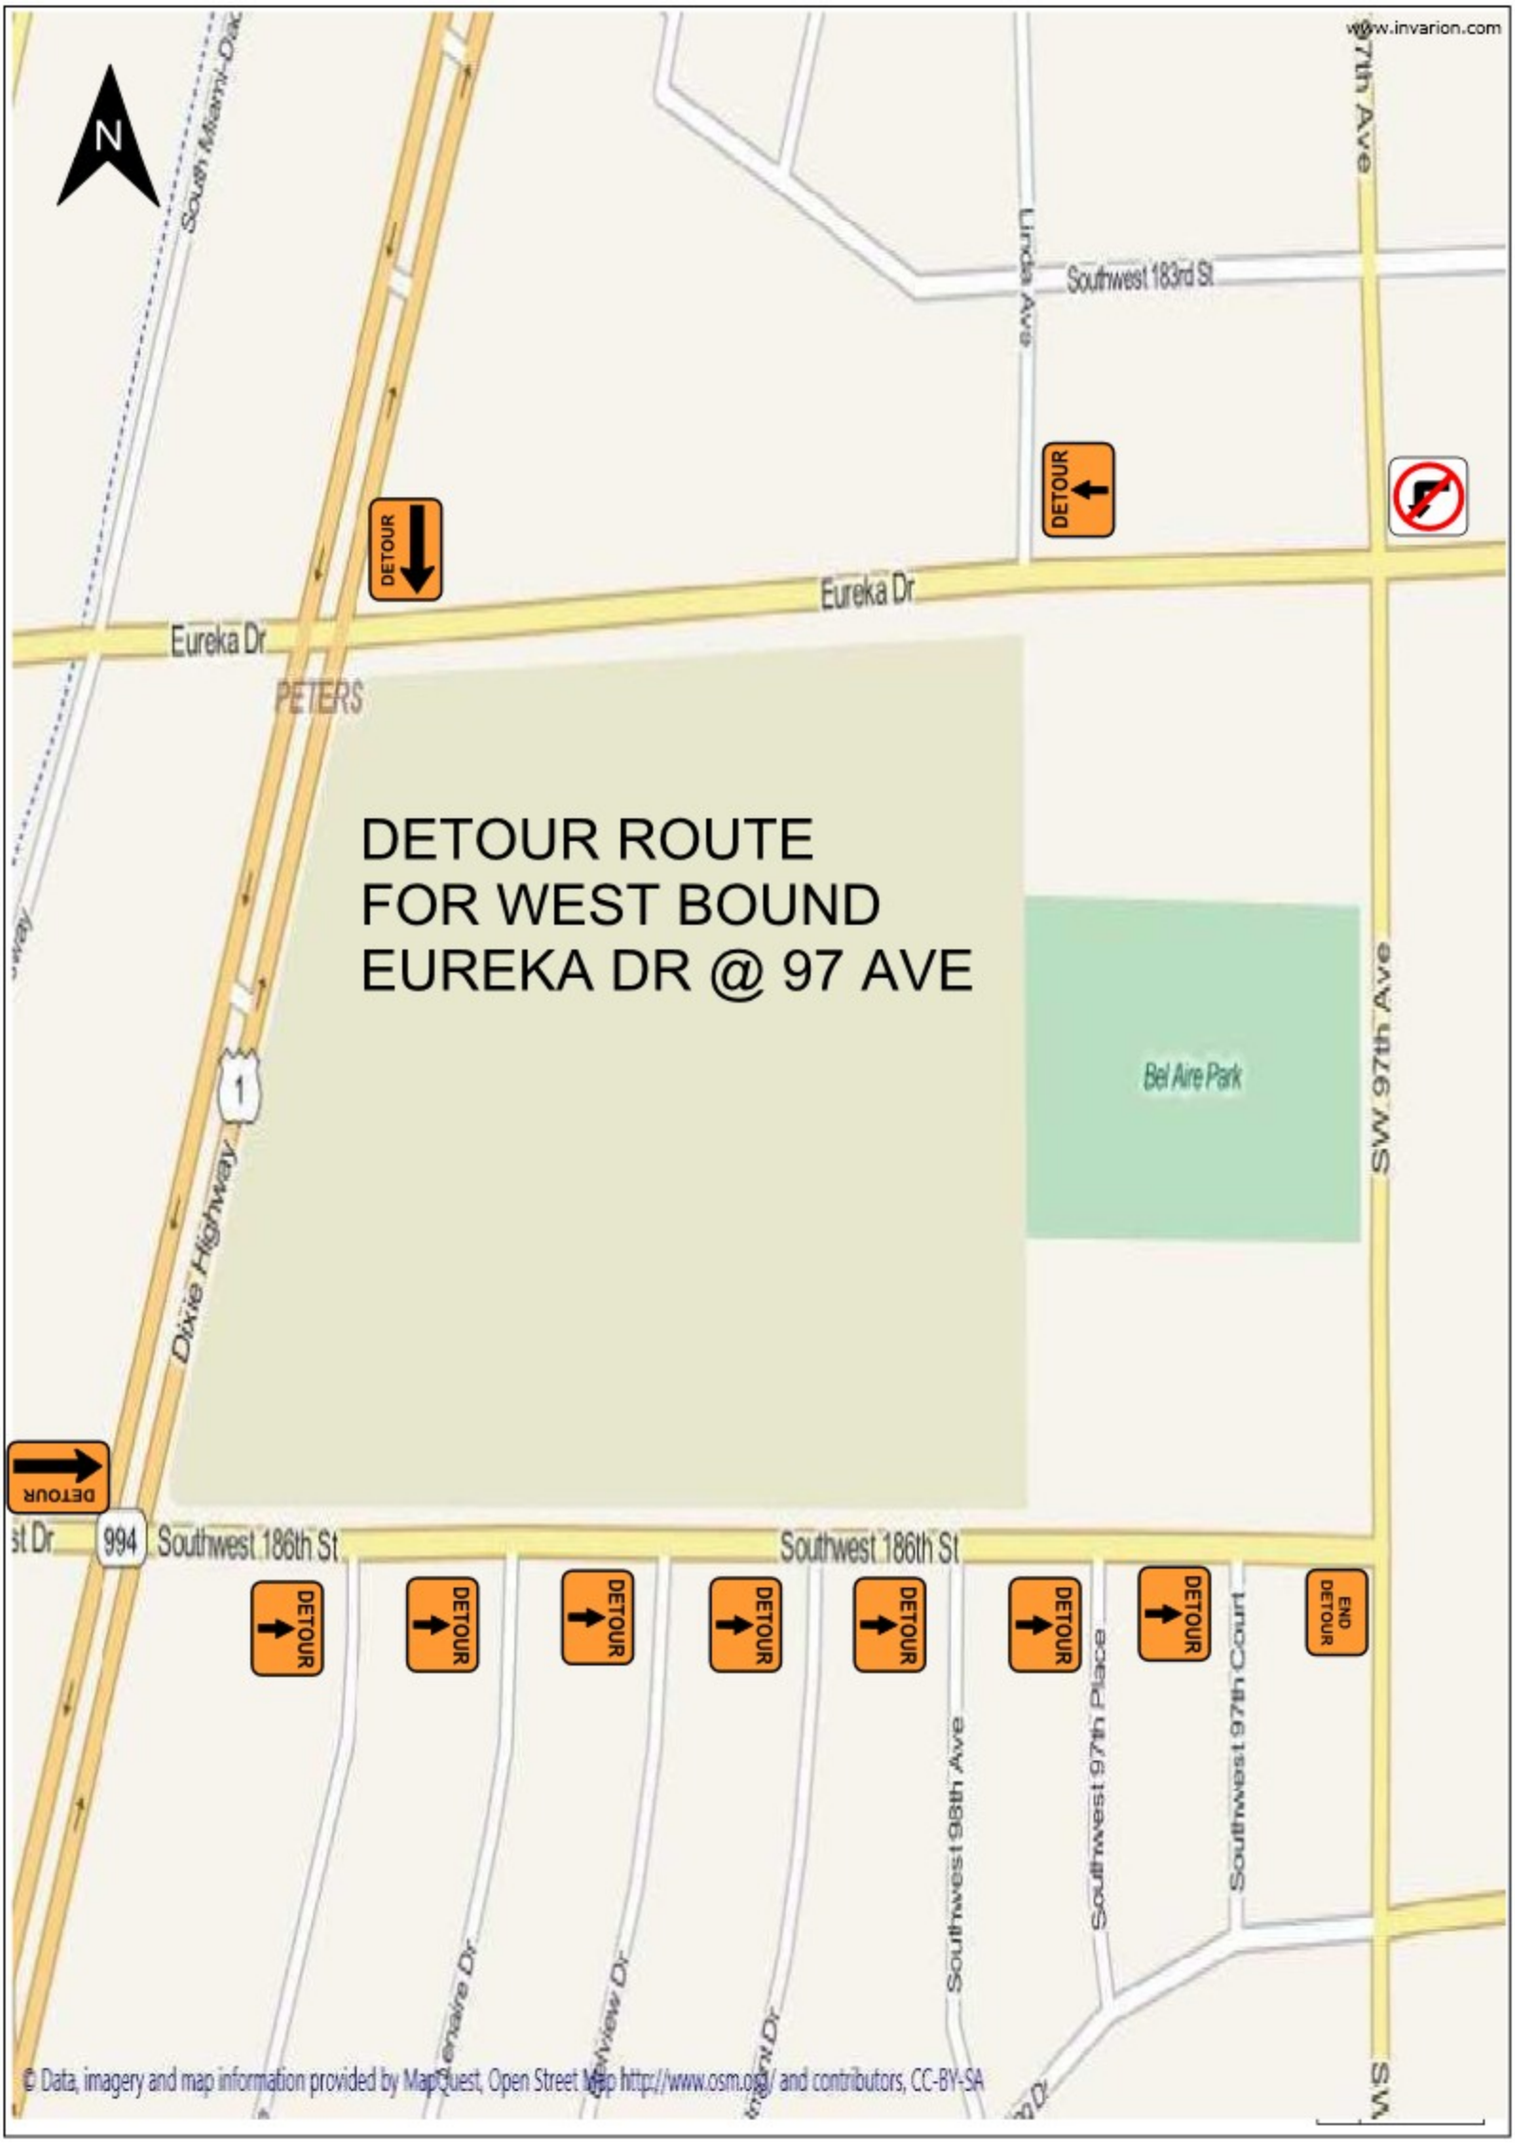
www.invarion.com
N
South Miami-Dade
Linda Ave
Southwest 183rd St
SW 97th Ave
DETOUR
DETOUR
Eureka Dr
Eureka Dr
PETERS
DETOUR ROUTE
FOR WEST BOUND
EUREKA DR @ 97 AVE
Bel Aire Park
SW 97th Ave
1
Dixie Highway
DETOUR
994
Southwest 186th St
Southwest 186th St
DETOUR
DETOUR
DETOUR
DETOUR
DETOUR
DETOUR
DETOUR
END DETOUR
Southwest 98th Ave
Southwest 97th Place
Southwest 97th Court
© Data, imagery and map information provided by MapQuest, Open Street Map http://www.osm.org/ and contributors, CC-BY-SA

NO LEFT TURN
DETOUR @ US 1
AND EUREKA DR.
N-BND
E-BND
S-BND
W-BND
www.invarion.com
Southwest 176th St
East Hibiscus St
PERRINE
South Miami-Dade Busway
Dixie Highway
Homestead Ave
SW 102nd Ave
SW 104th Ave
Southwest 97th Ave
East Guava St
E Hibiscus St
East Indigo St
Kumquat St
Southwest 179th St
Southwest 181st St
Southwest 181st Terrace
Wayne Ave
Hope Ave
Southwest 98th Ave Rd
Southwest 132nd St
Southwest 182nd St
Southwest 183rd St
Linda Ave
Southwest 95th Court
Southwest 94th Court
SW 183rd St
Eureka Dr
PETERS
Bel Aire Park
Palmetto Park
Quail Roost Dr
Southwest 186th St
994
DETOUR
END DETOUR
Data, imagery and map information provided by MapQuest, Open Street Map http://www.osm.org/ and contributors, CC-BY-SA