Village of Palmetto Bay

SW 89TH Avenue

Roadway and Drainage Improvements

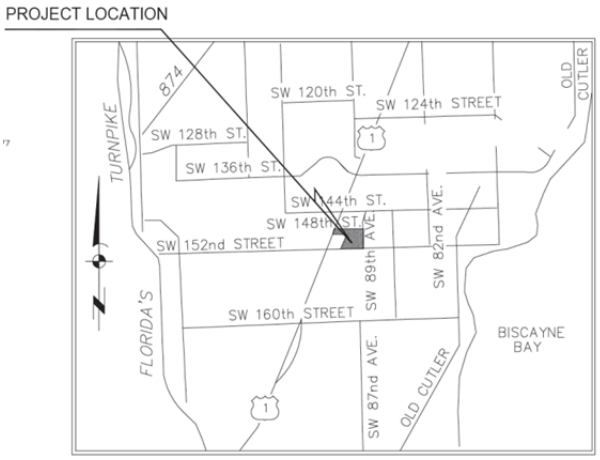

VICINITY MAP

PROJECT DETAILS:
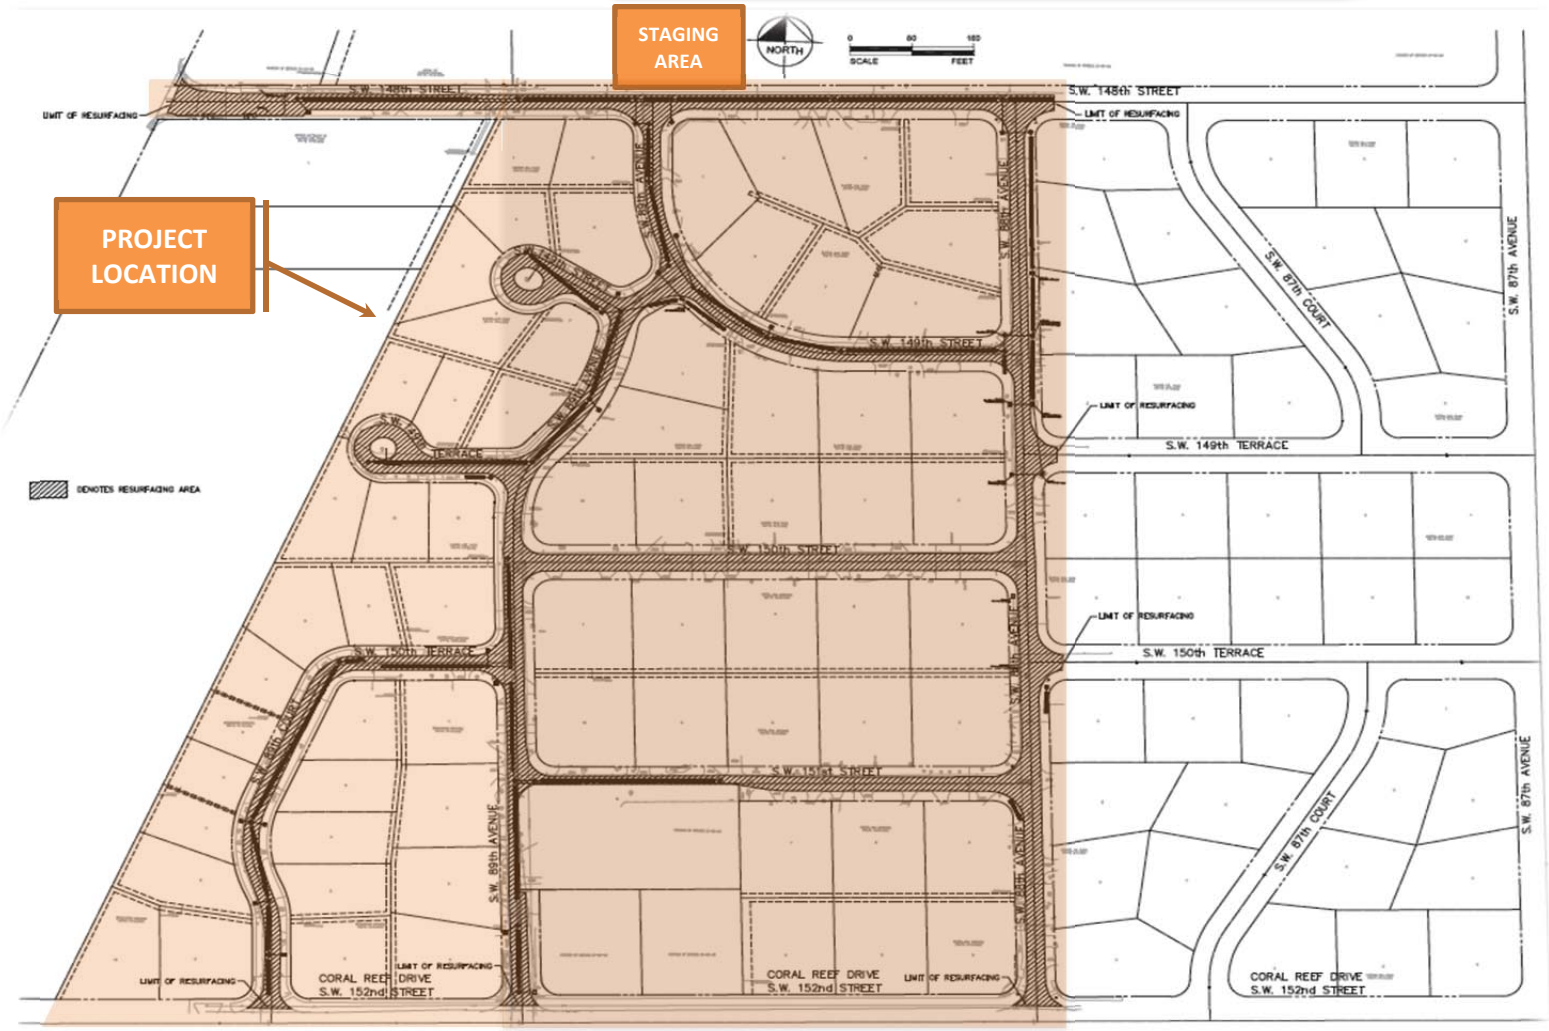
- *Location:*
  - South of SW 148TH Street, north of SW 152ND Street, west of SW 88TH Avenue and east of South Dixie Highway
- *Scope:*
  - Drainage Improvements and Roadway Paving
  - Construction and installation of drainage structures, French drains, exfiltration trenches, grading, sodding, and roadway paving
  - Construction will commence on or after *July 5, 2011*
  - Estimated Completion Date *December 2011*
- *Detour:*
  - Motorists are advised to seek alternate routes or follow posted maintenance of traffic signs and/or detour route