VILLAGE OF PALMETTO BAY DRAINAGE IMPROVEMENTS PHASE V.

MAINTENANCE OF TRAFFIC
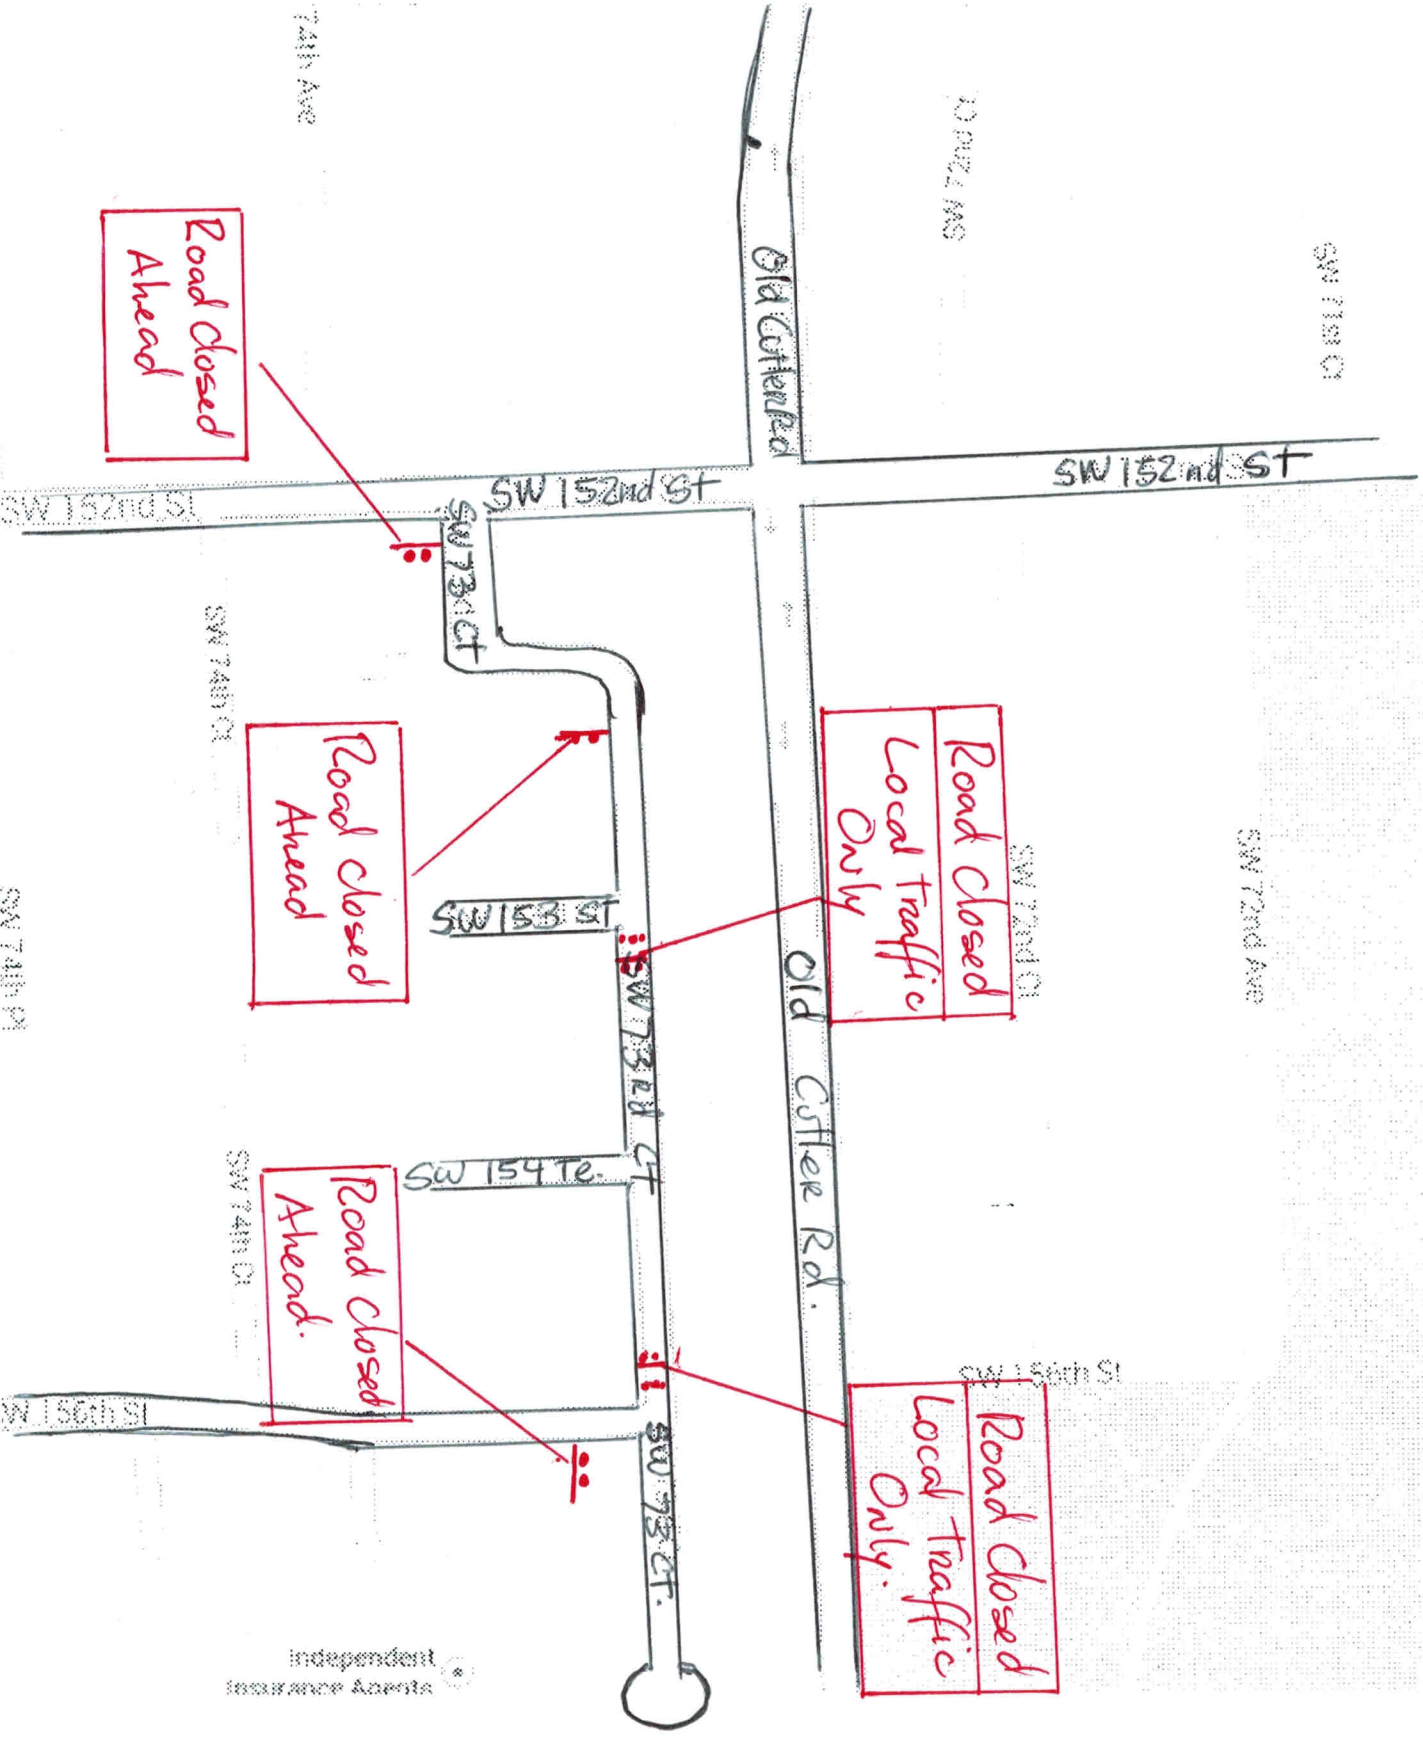
SITE 6