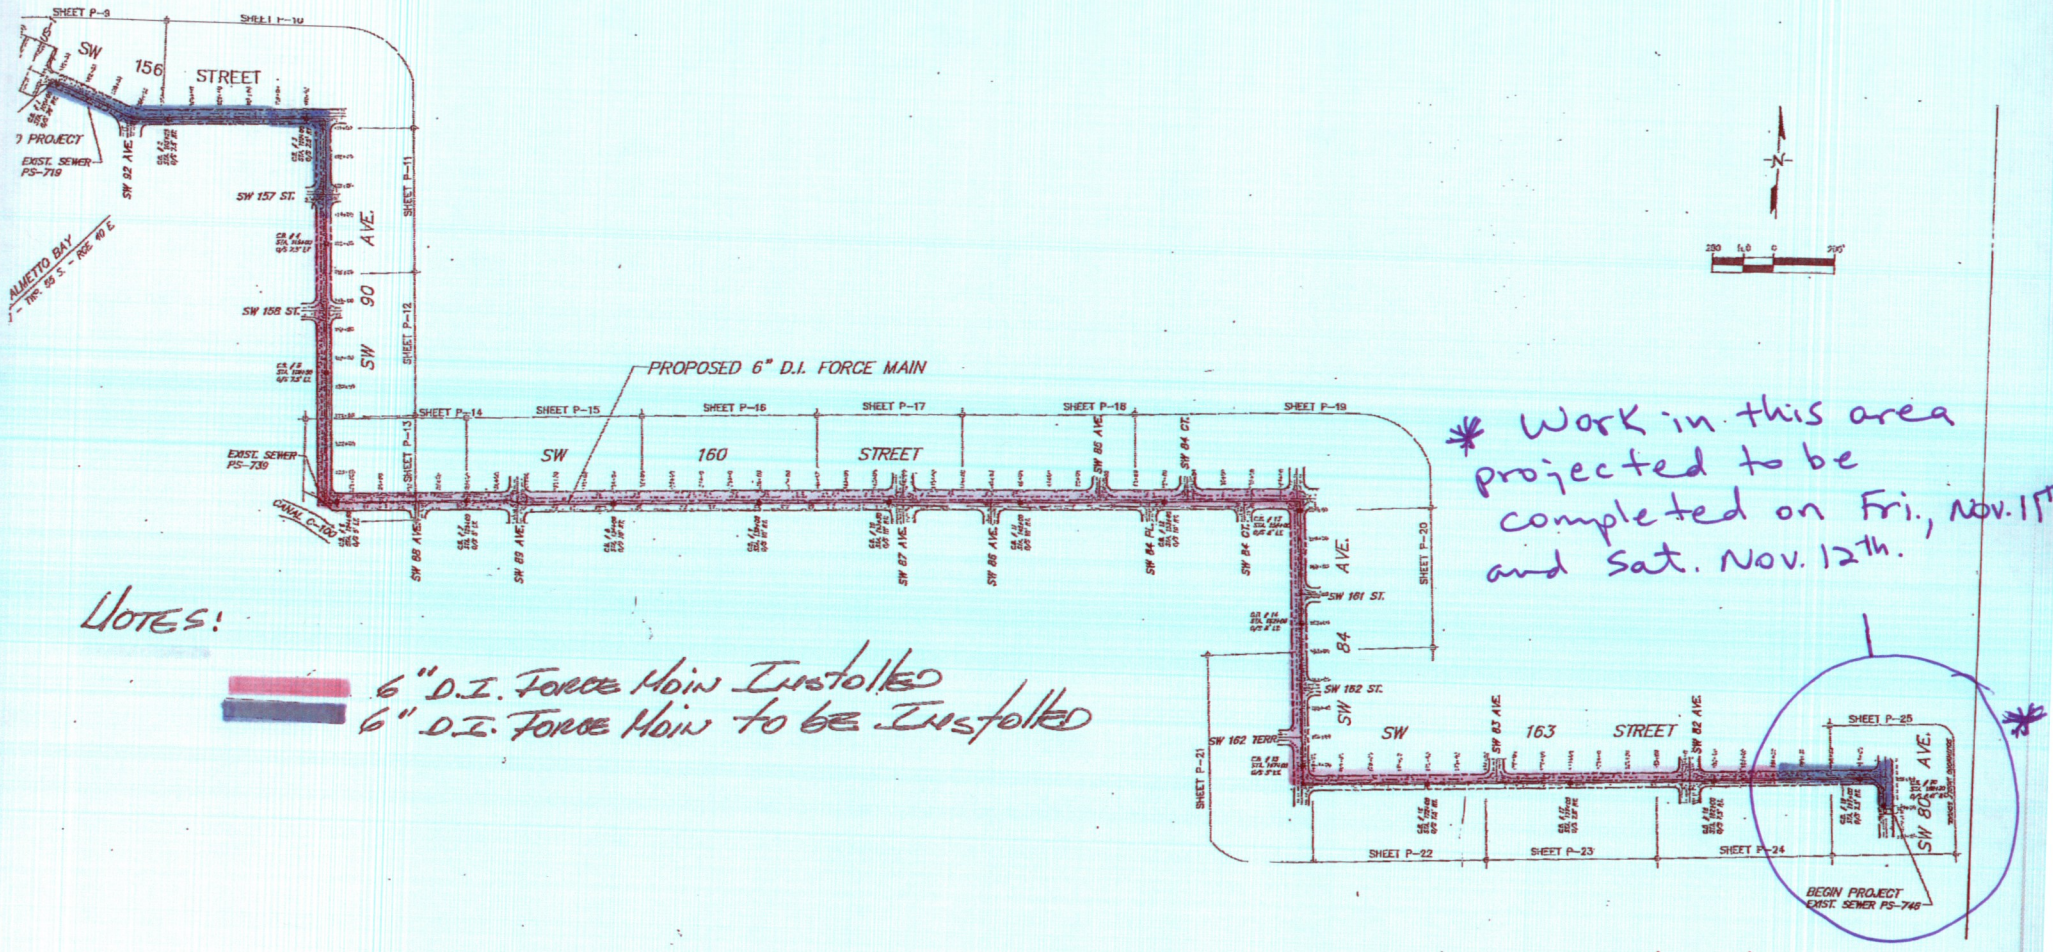

* Work in this area projected to be completed on Fri., Nov. 11th and Sat. Nov. 12th.

NOTES:

6" D.I. Force Main Installed

6" D.I. Force Main to be Installed

11/04/16, 56 21 A.M.