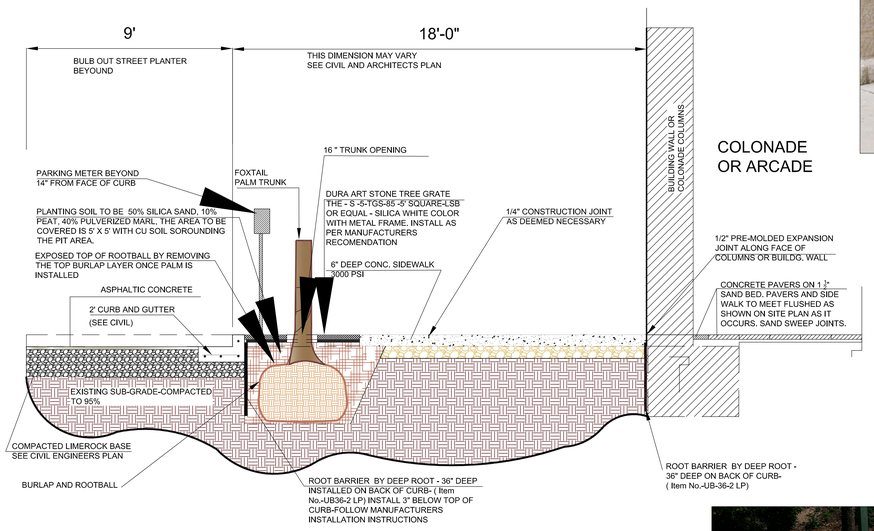

TYPICAL SECTION THROUGH TREE GRATE PLANTERS

SCALE: NTS

POSSIBLE LIGHT POLE- GARCO CIRCA LED

LEGEND

1. 8" DEEP CONCRETE SLAB WITH FIBER MESH -OR AS PER CIVIL DRAWINGS- SCORE CONCRETE PATTERN AS SHOWN. MIX THE SCOFIELD SOLACHROME COLOR COOL CANYON -SC4282- SRI #31 AS PER MANUFACTURER'S INSTRUCTIONS
2. 8" DEEP CONCRETE SLAB WITH FIBER MESH -OR AS PER CIVIL DRAWINGS- SCORE CONCRETE PATTERN AS SHOWN. MIX THE SCOFIELD SOLACHROME COLOR COOL TAUPE -SC4284- SRI #56 AS PER MANUFACTURER'S INSTRUCTIONS
3. 4" DEEP CONCRETE SLAB WITH FIBER MESH -OR AS PER CIVIL DRAWINGS- SCORE CONCRETE PATTERN AS SHOWN. MIX THE SCOFIELD SOLACHROME COLOR COOL TAUPE -SC4284- SRI #56 AS PER MANUFACTURER'S INSTRUCTIONS
4. 4" DEEP CONCRETE SLAB WITH FIBER MESH -OR AS PER CIVIL DRAWINGS- SCORE CONCRETE PATTERN AS SHOWN. MIX THE SCOFIELD SOLACHROME COLOR COOL CANYON -SC4282- SRI #31 AS PER MANUFACTURER'S INSTRUCTIONS
5. 8" WIDE SMOOTH CONCRETE BAND-TOOL JOINT ¼" DEEP
6. 36" DEEP ROOT BARRIER BY DEEP ROOT
7. ½" PRE-MOULDED EXPANSION JOINT- SAME DEPTH AS CONCRETE SLAB
8. ¼" CONSTRUCTION JOINT -SAW CUT TO A ½" DEPTH

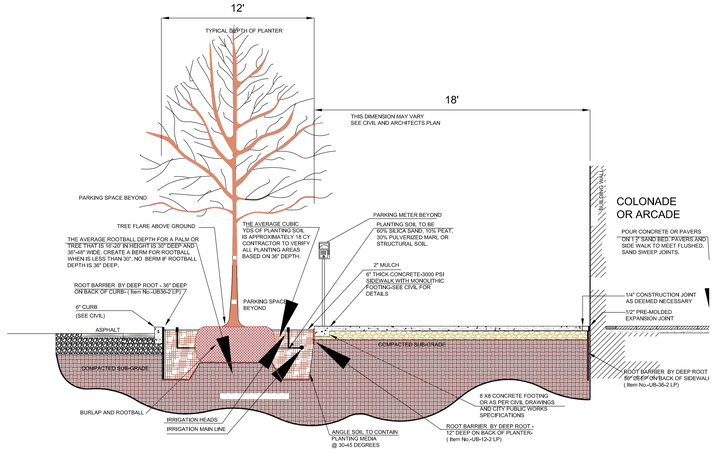

TYPICAL SECTION THROUGH BULB-OUT PLANTERS

SCALE: NTS

BIKE RACK

POSSIBLE STONE BENCH

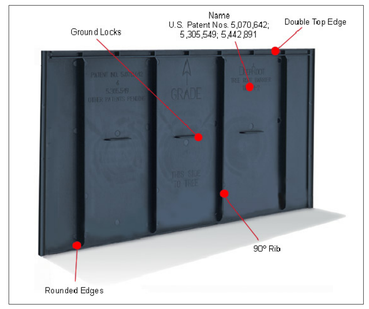

DEEPROOT ROOT BARRIER- 24" DEEP

COLOR CONCRETE

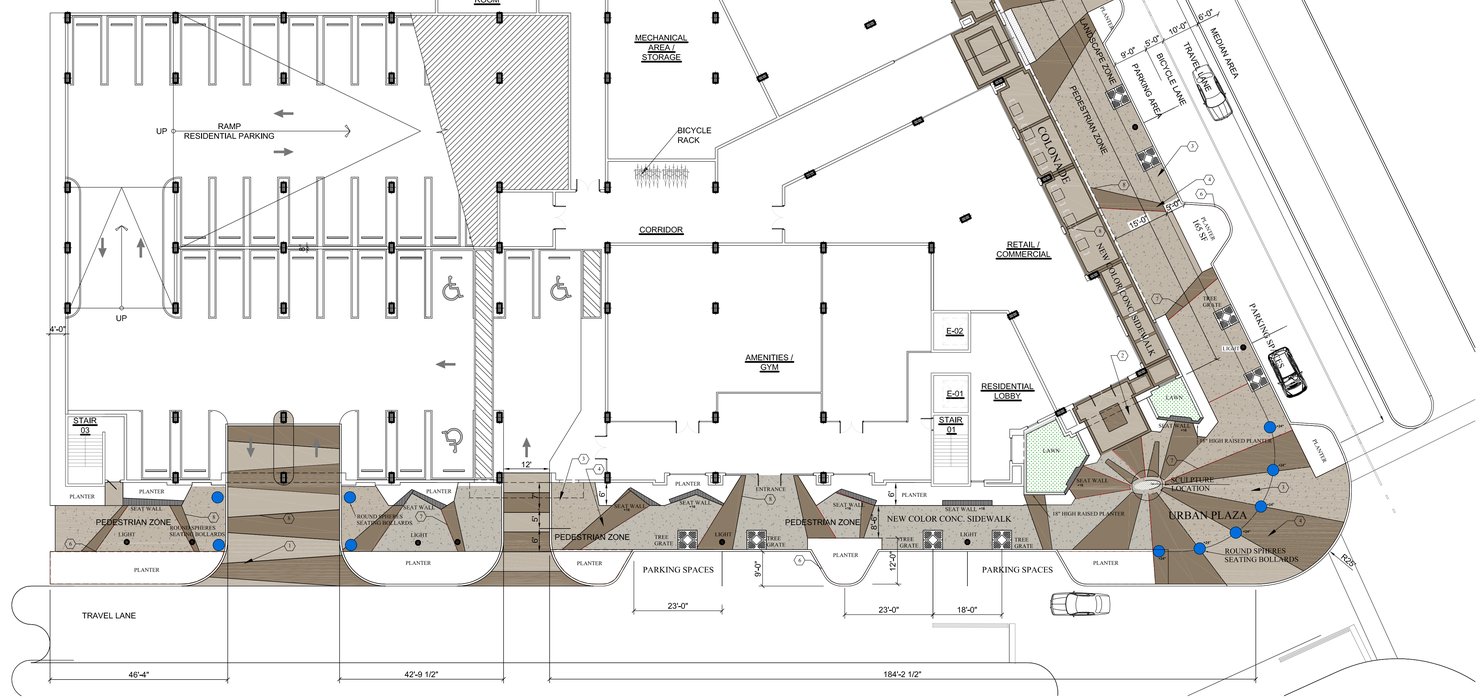

STREET -PEDESTRIAN ZONE HARDSCAPE DESIGN

SCALE: 1/16" = 1'-0"

811 Know what's below. Call before you dig. IT'S THE LAW!

These Designs And Drawings Are The Copyrighted Property Of MARIANO CORRAL: LANDSCAPE: ARCHITECT: Landscape Architects And Planners And May Not Be Reproduced Except With Specific Written Consent Of The Landscape Architect.

The Contractor Must Check And Verify All Dimensions Of The Job And Be Responsible For Same. Reporting Any Discrepancies To The Landscape Architect Before Commencing Work. Drawings Not To Be Scaled

Mariano Corral
Landscape Architect
Landscape Architecture
Golf Course Design
Land Planning
Urban Design
Member of the American Society of Landscape Architects
ASSOCIATION WITH CHI CHI RODRIGUEZ GOLF COURSE DESIGN

ARCHITECT
axioma 3 inc.
7416 S.W. 48th St.
Miami, Florida 33155
USA
305.667.6333
305.667.6670
edc@axioma3.com
www.axioma3.com

CIVIL

SANDPIPER APARTMENTS

9701 WAYNE AVENUE
Village of Palmetto Bay, Florida

SCALE: AS SHOWN
PROJECT NUMBER 11-2016-MR
DATE: 06-02-17
REVISIONS:

SEAL:
LIC.# LA 6666671
SHEET NUMBER: LH-1
OF:

3001 SW 109 Court
Miami, Florida 33165
Off: (305) 551-1262
Fax: (305) 229- 4146
EMAIL: marianocorral@comcast.net